




STREET SCENE AA



STREET SCENE BB

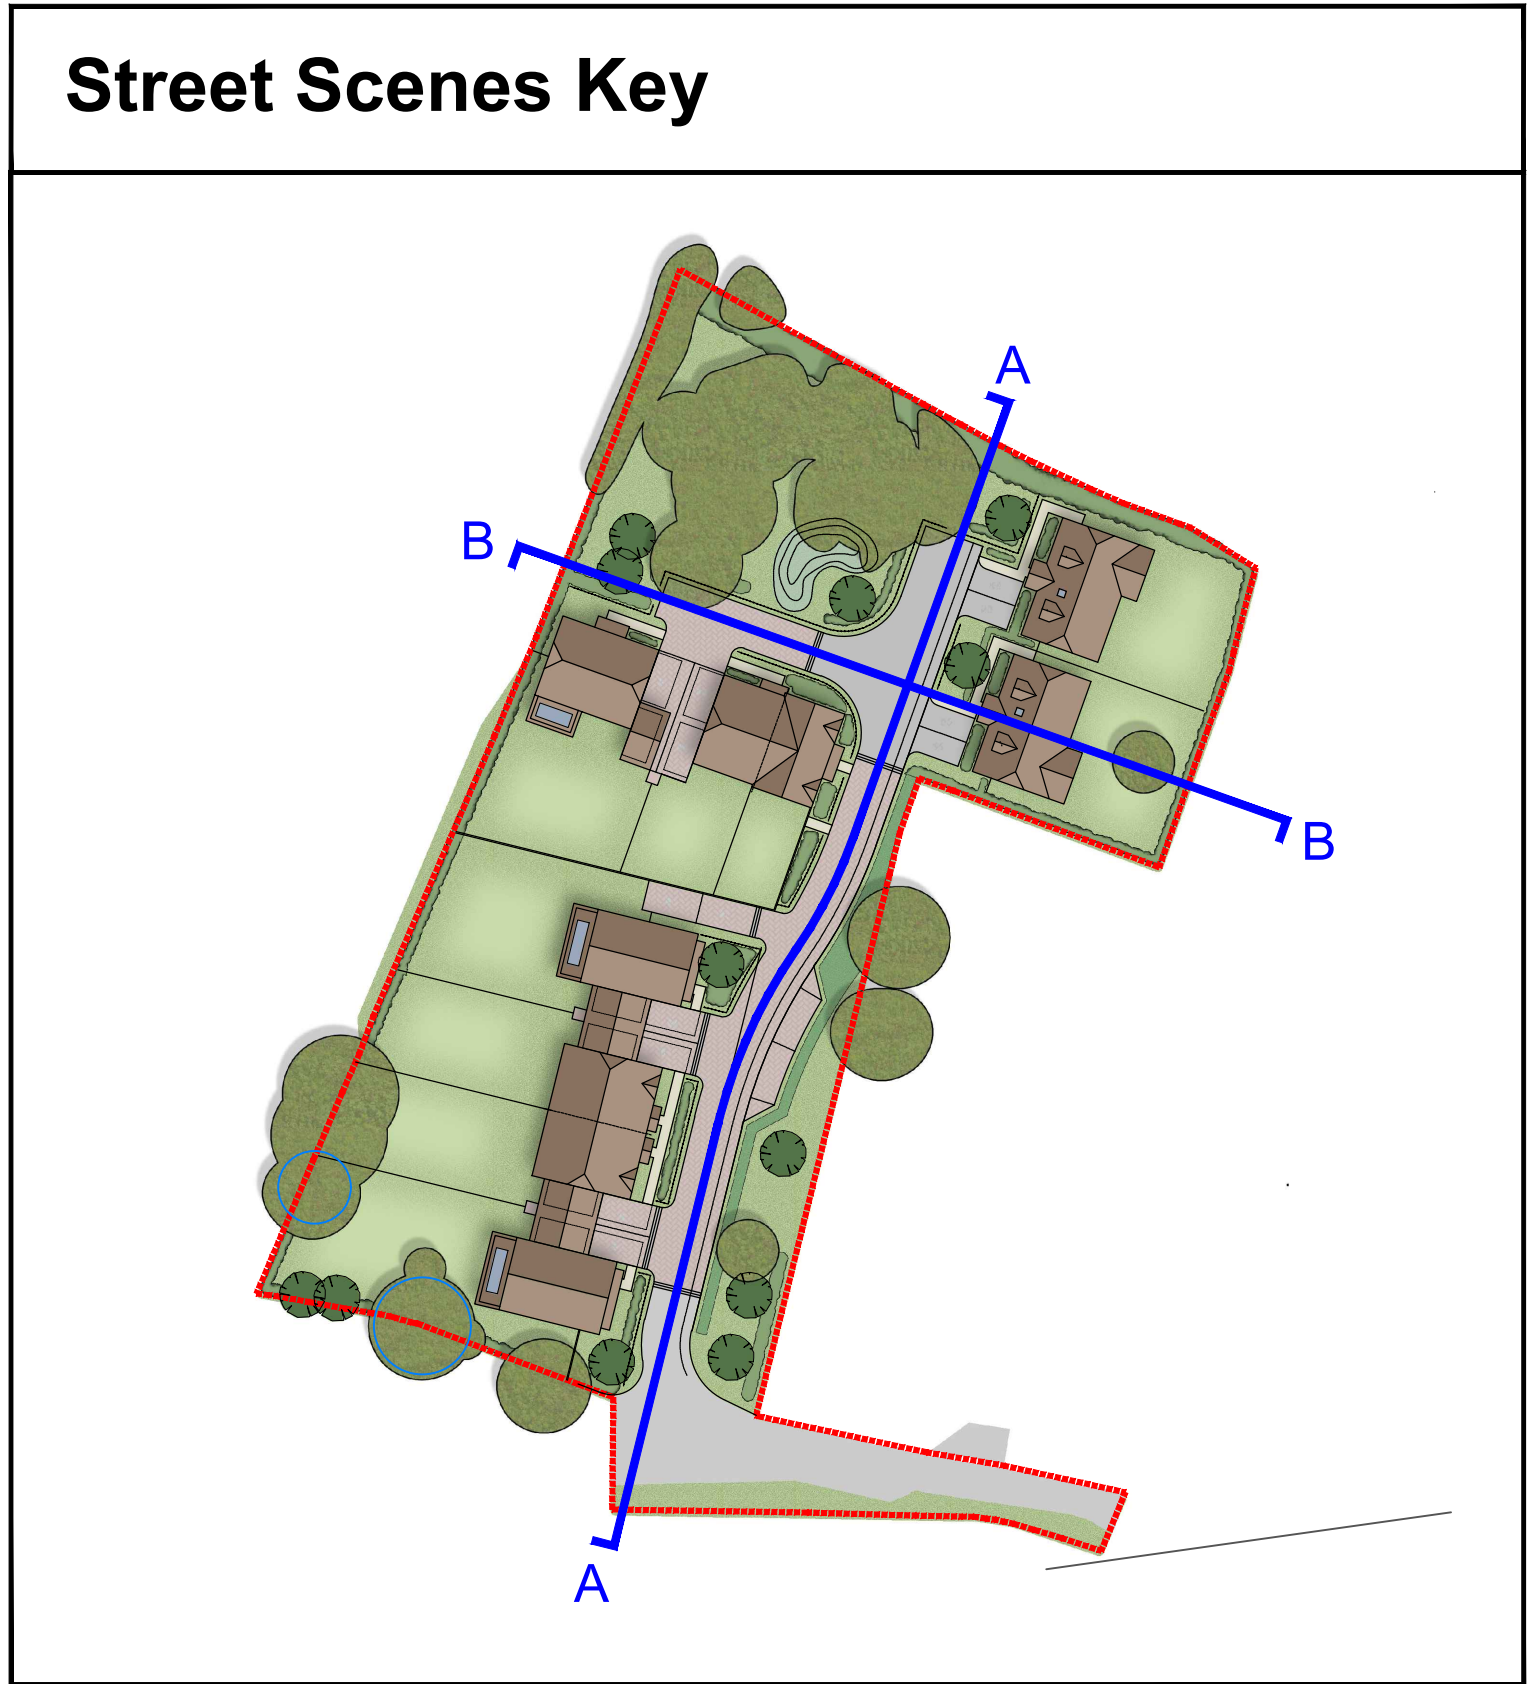

C	11.08.26	Updated to Clients Comments	JW	PJ
B	19.11.25	Updated to Clients Comments	JW	PJ
A	14.11.25	Updated to Clients Comments	JW	PJ
Rev	Date	Revision Details	Dr	Ch

ECE
Architecture

London
26 Great Suffolk Street
London, SE1 0SL
T: 0203 758 2773
E: hello@ecearchitecture.com
Website: ecearchitecture.com

Basildon
44-46 Brighton Road
Worthing, BN11 2BN
T: 01903 548 777
E: 0117 254 1101

Basildon
Beacon Tower, Colston Street
Basildon, SS1 4DE
T: 01714 254 1101

Quality. Quality. Commerciality.
Imagine what's possible.

Earlswood Homes

Job Title
Watermead, Cowfold

Drawing Title
Street Scenes

Scale
1:100 @ A0 / 1:200 @ A2

metres 2 4 6 8 10

Drawn JW Checked PJ Date 22.10.25

Job No 7543 Drawing No PL-020 Rev C

Status
PRELIMINARY

CAD Plot date: 11/08/2026 - 15:17:30

7543 - street scenes.dwg