


Copyright of this drawing is the property of Urban Edge Architecture Limited. It must not be reproduced or amended nor used in the execution of any works whether in conjunction with the proposed works for which it is prepared or otherwise without the express consent in writing of Urban Edge Architecture Limited.

Urban Edge Architecture Limited
One Scargate Mews, Scargate,
Stamford, Lincolnshire, PE9 2PX.

Tel: +44 (0)1780 755 665
Fax: +44 (0)1780 755 360

THIS DRAWING IS FOR PLANNING ONLY AND IS NOT TO BE USED FOR TENDER OR CONSTRUCTION

DRAWING TO BE READ IN COLOUR

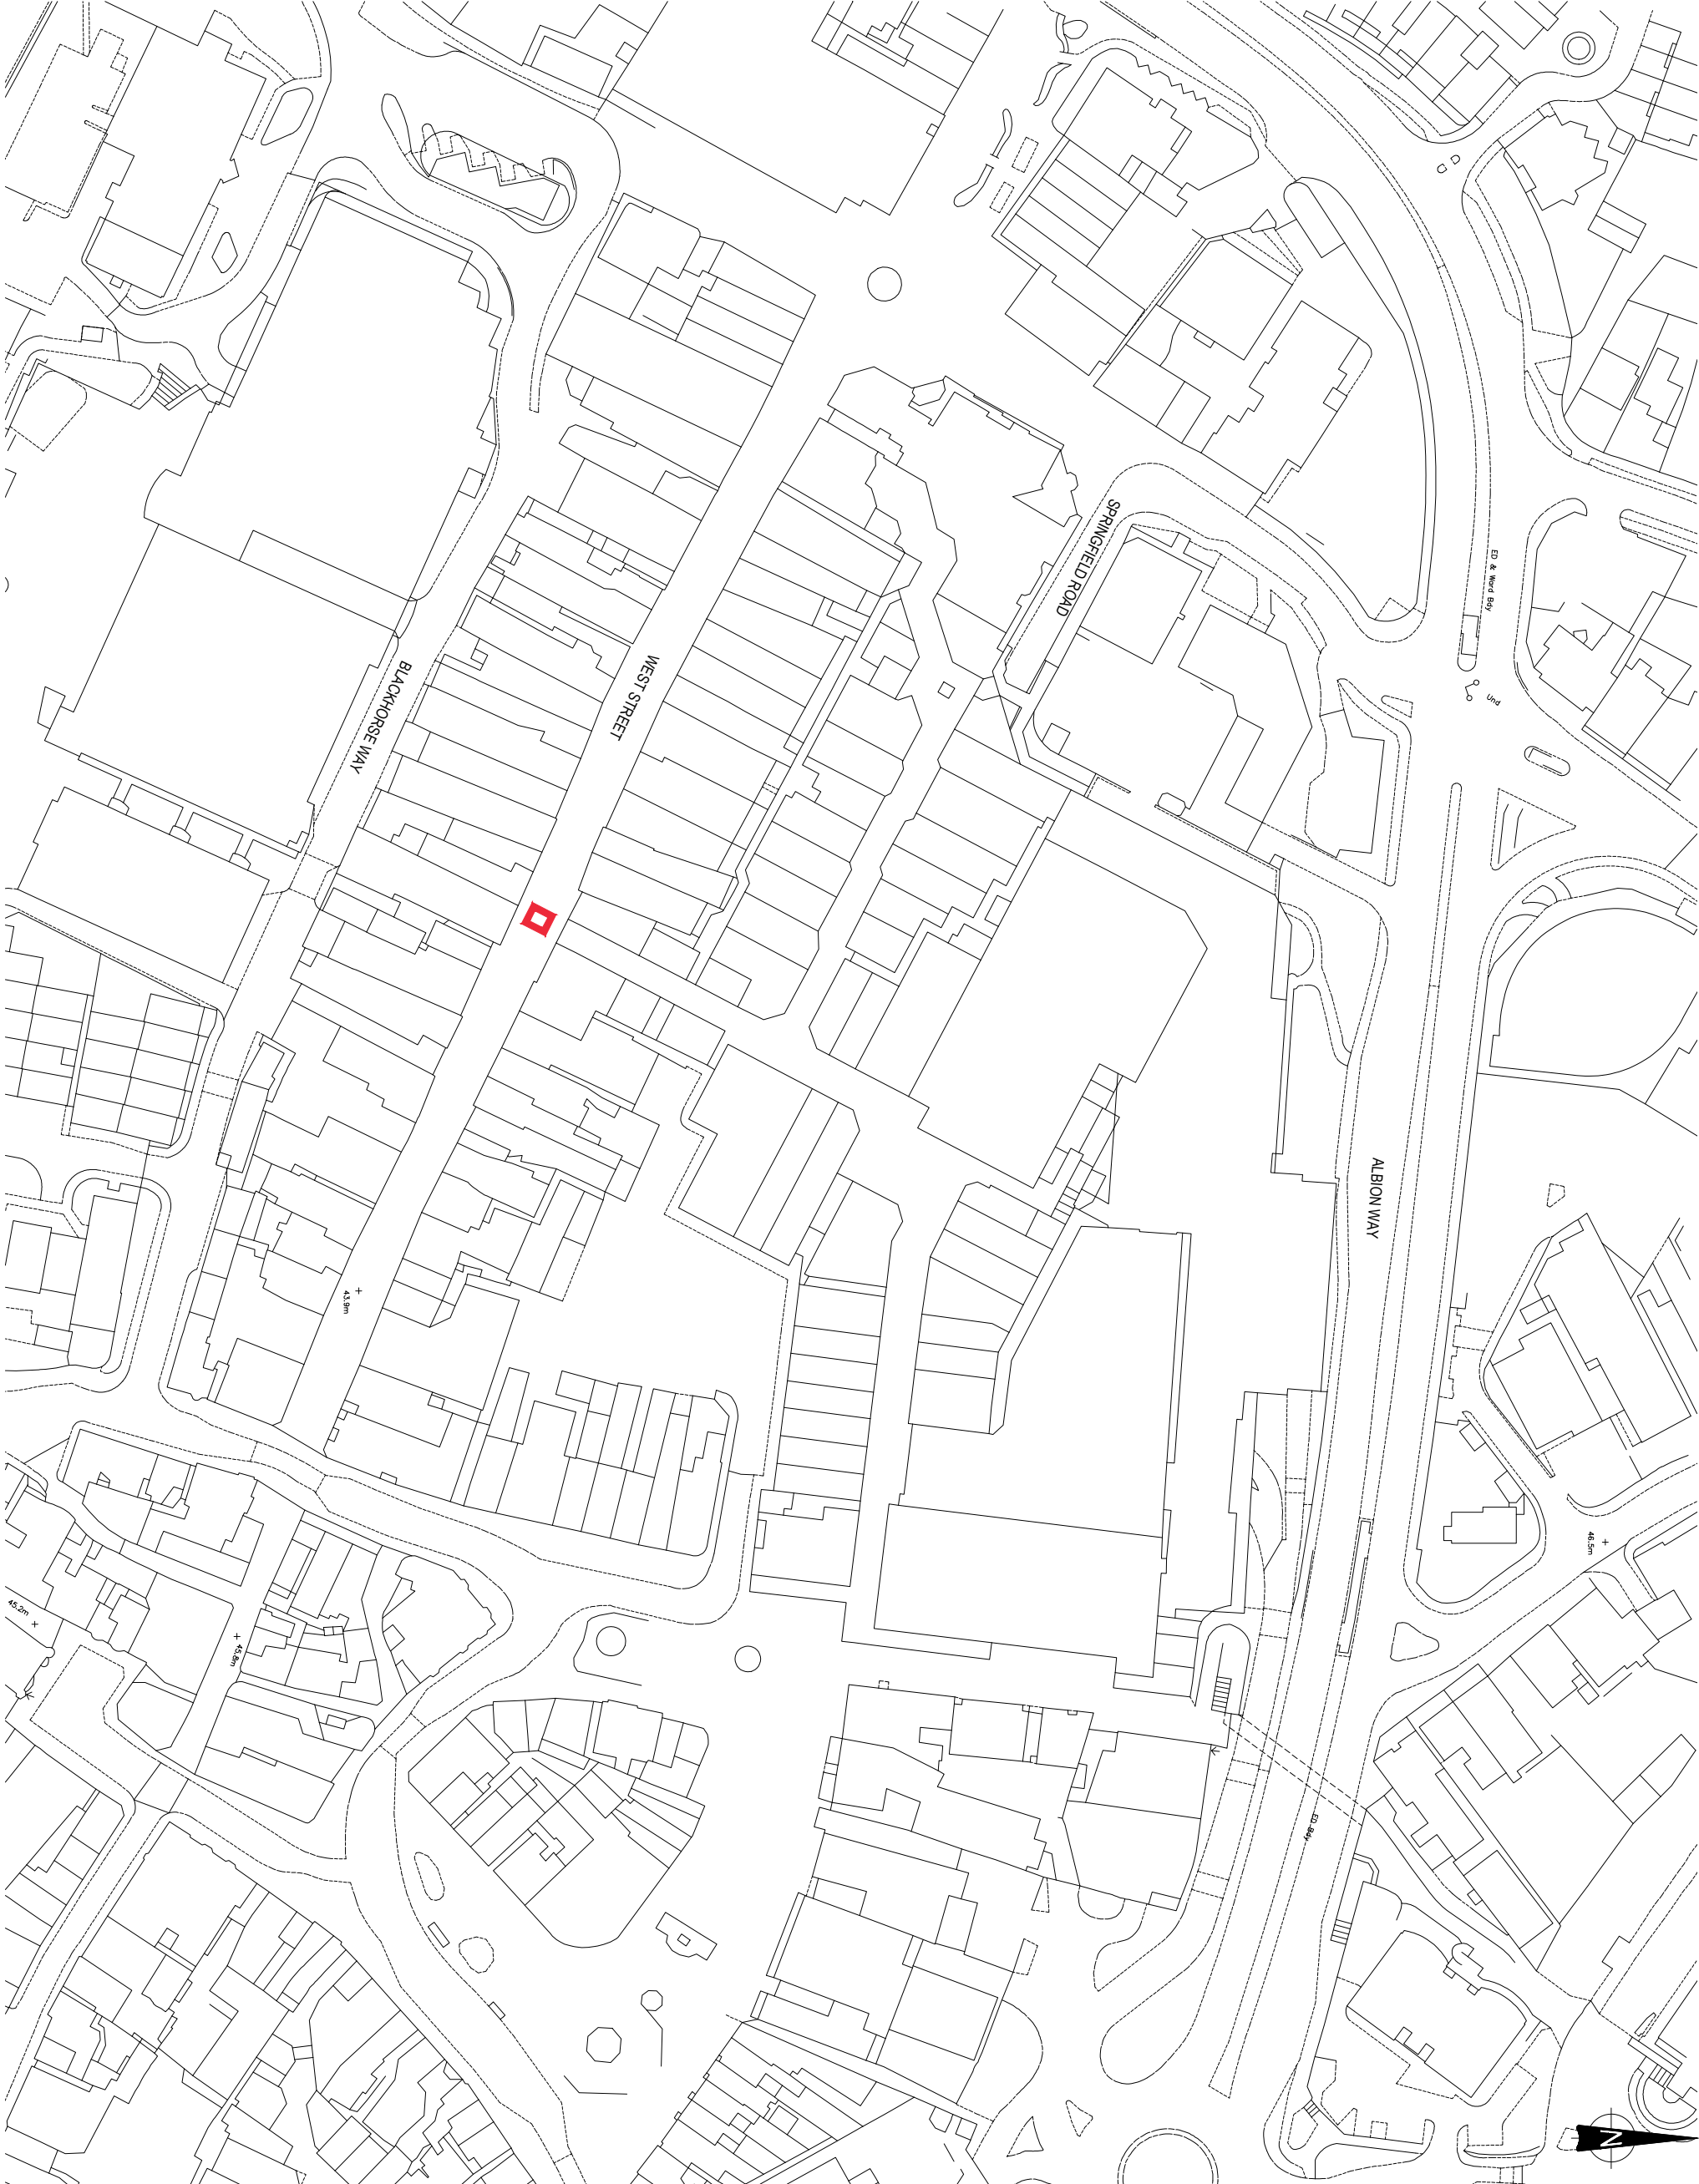

P00	FOR PLANNING	AS	20/08/25
Rev No	Description	Drawn By	Date

URBANEDGE
architecture / landscape / masterplanning

Client
HATHAWAY OPPORTUNITY FUND
GENERAL PARTNER LTD
c/o CUBE ADVISERS LTD

Project
SWAN WALK SHOPPING CENTRE
HORSHAM

Drawing
WEST STREET ENTRANCE ENHANCEMENT
SIGNAGE TOTEM
SITE LOCATION PLAN

Issue Purpose
PLANNING

U/E Proj No	Scale	Date	Drawn	Checked	Revision
2878	1:1,250@A3	AUG 25	AS	-	P00

Project Organisation: UrbanEdge - Level 1 Type: Rev: Number

2878-URB-WS-00-DR-A-208900

SCALE 1 : 1250
SCALE 1 : 1
0m 10m 20m 40m 60m 80m 100m 120m
0m 10mm 20mm 40mm 60mm 80mm 100mm