




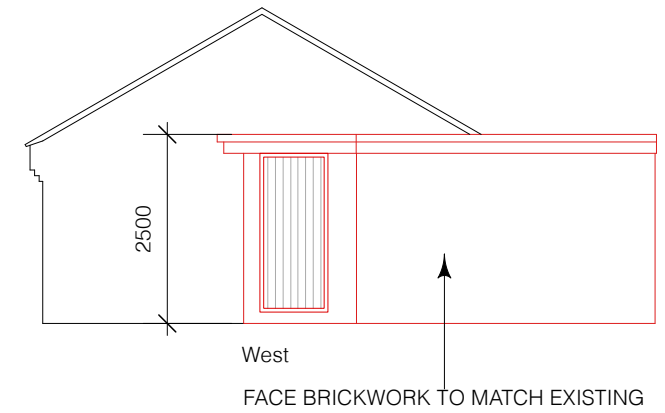

PROPOSED ELEVATIONS GARAGE & WORKSHOP GARDEN STORE ONLY

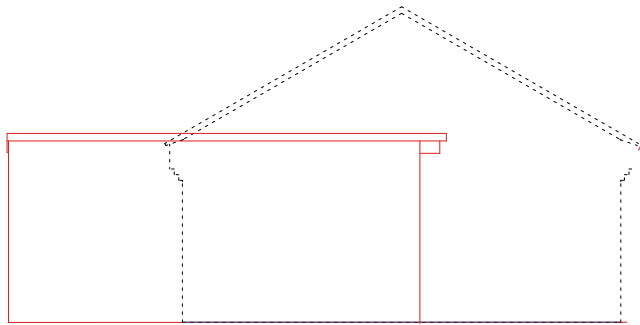

000 1.0 2.0 3.0 4.0 5.0 m

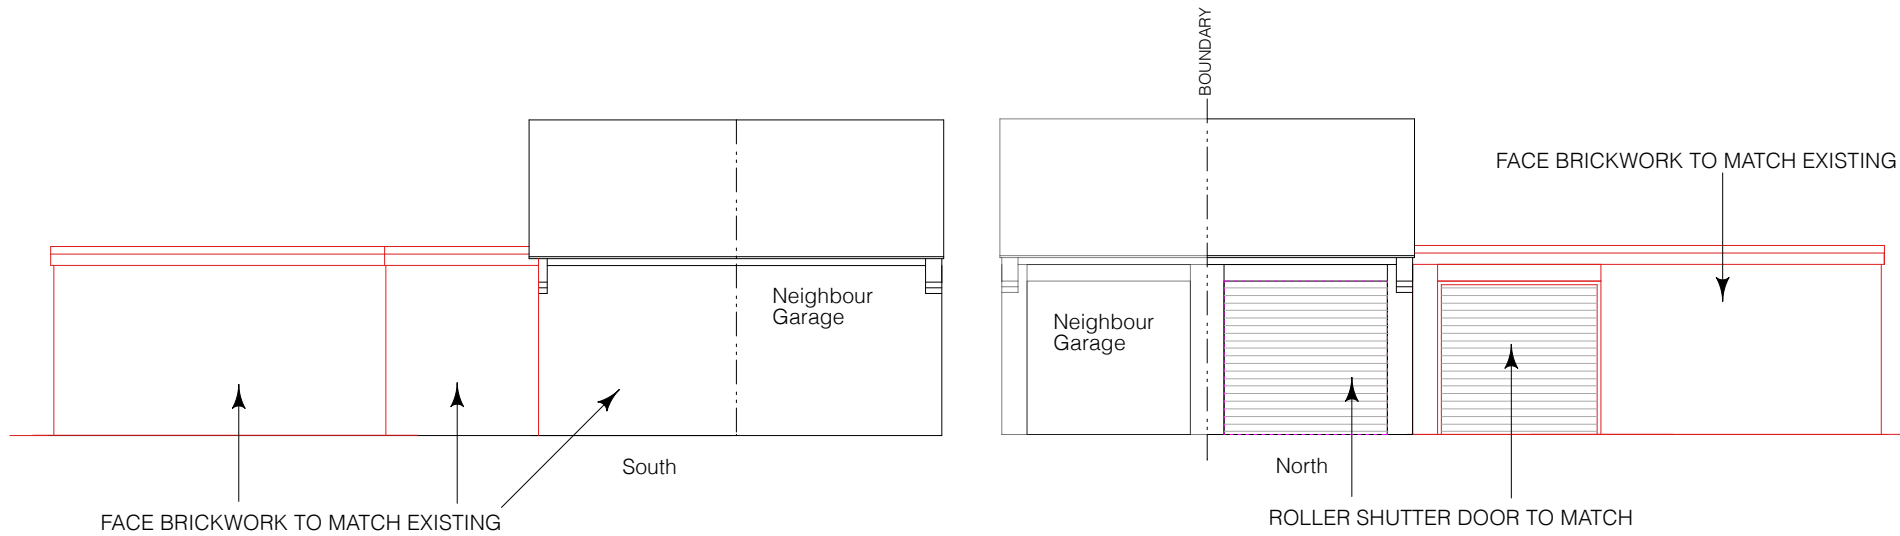

Paul Maggs MCIAT
Hazelwood, Harbolets Road,
West Chilmington RH20 2LG
Tel: 01798 813298
paul@pbproperties.co.uk
www.pbproperties.co.uk

Client: **Weller**

Site Address:
**24 Leeds Close
Southwater
RH13 9XN**

Project Name:
**Remove outbuilding &
extend garage to
form new flat roof
workshop & garden
store**
Date: **09/07/2026**

Scales Page Size A3:
1:100

Plan No. **D 0726/811/06**

Drawings produced using Vectorworks CAD. Only
written dimensions to be respected.
Copyright protected to PB Properties