

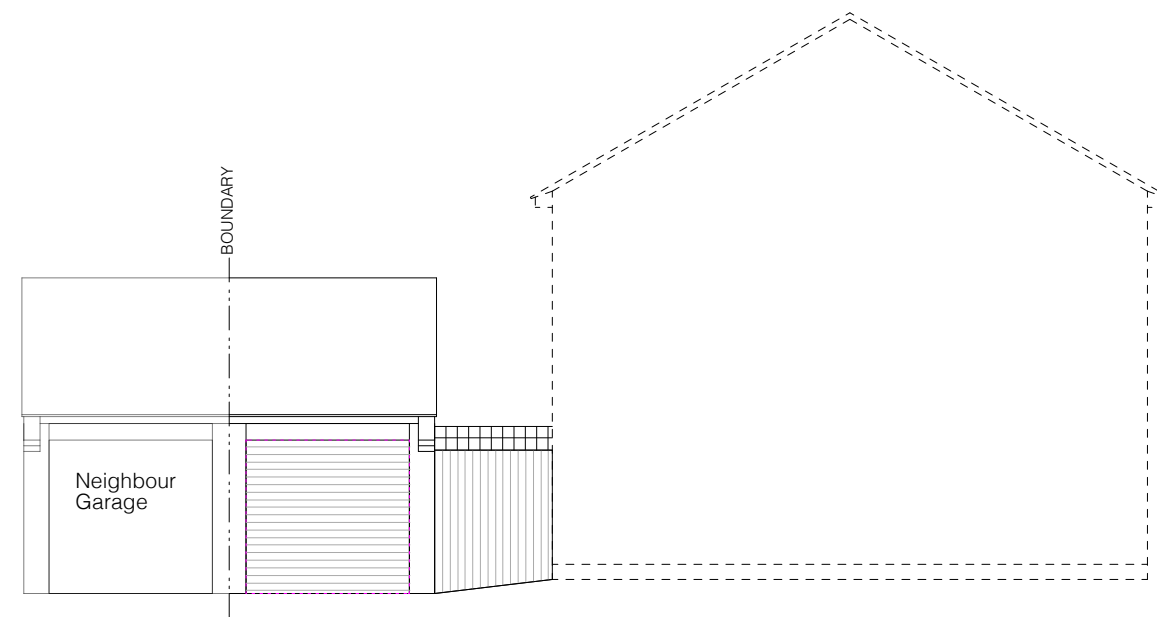


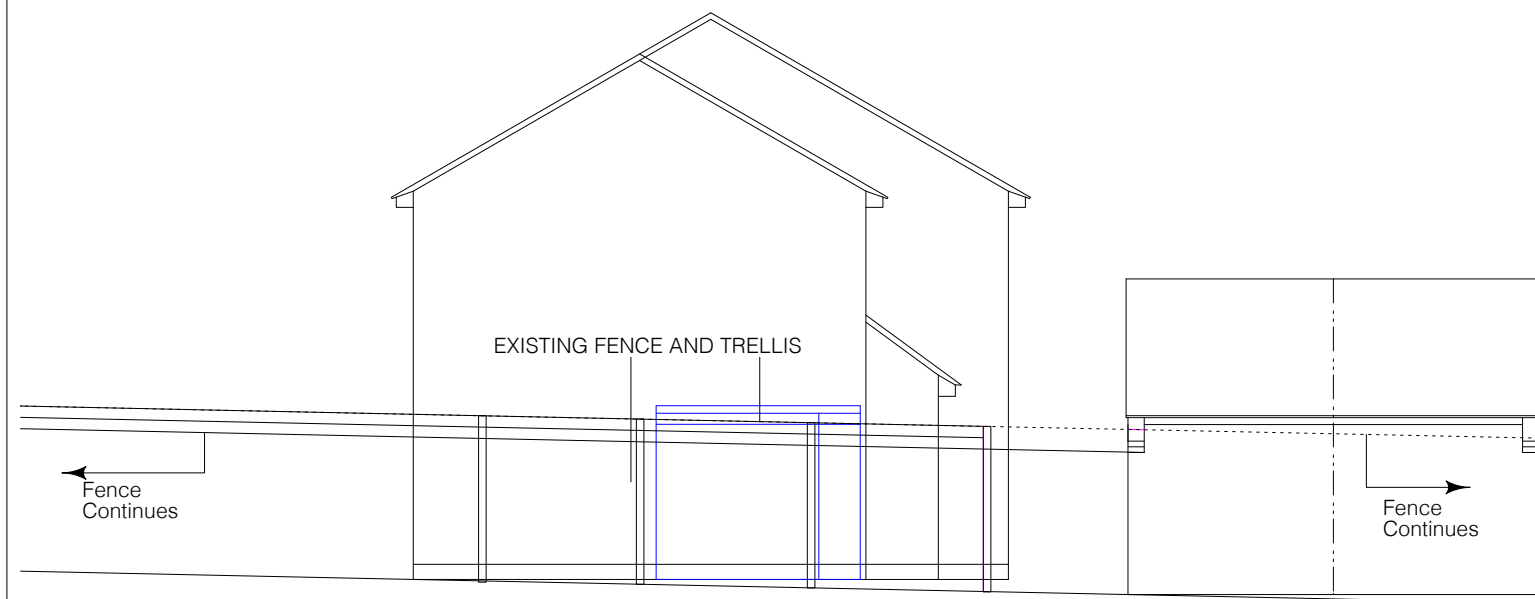


BLUE LINE IS OUTBUILDING TO BE REMOVED

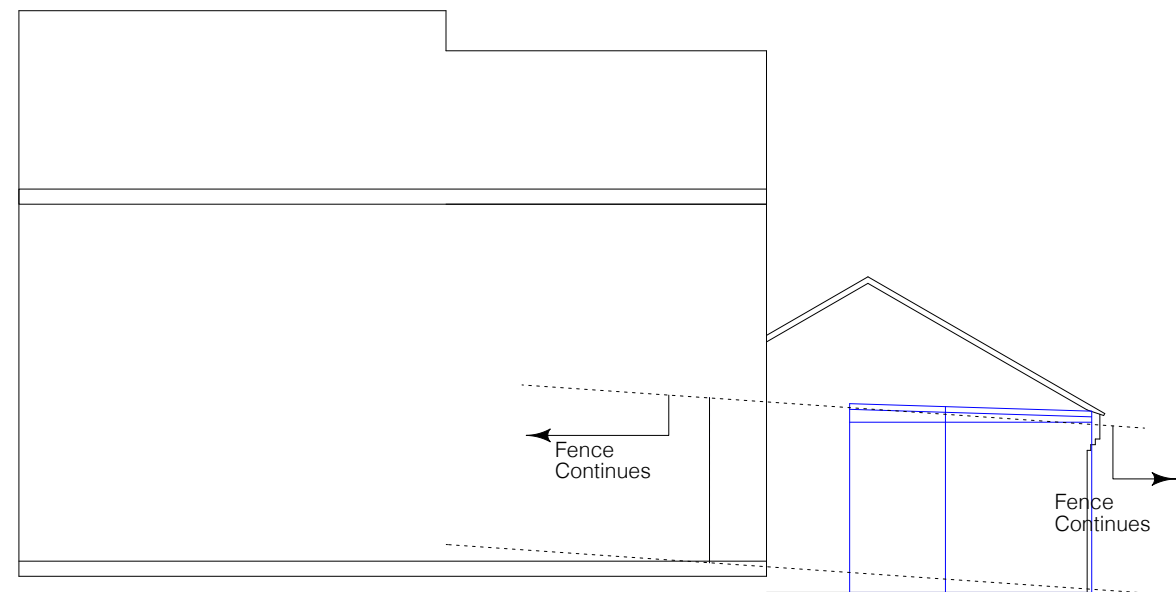

North Elevation Via Neighbour

# EXISTING ELEVATIONS

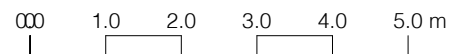

Paul Maggs MCIAT  
Hazelwood, Harbolets Road,  
West Chilmington RH20 2LG  
Tel: 01798 813298  
paul@pbproperties.co.uk  
www.pbproperties.co.uk

Client: **Weller**

Site Address:  
**24 Leeds Close  
Southwater  
RH13 9XN**

Project Name:  
**Remove outbuilding &  
extend garage to  
form new flat roof  
workshop & garden  
store**  
Date: **09/07/2026**

Scales Page Size A3:  
**1:100**

Plan No. **D 0726/811/07**

Drawings produced using Vectorworks CAD. Only  
written dimensions to be respected.  
Copyright protected to PB Properties