
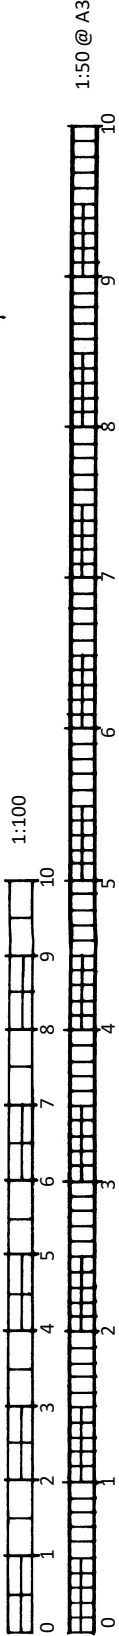


The property owner is required to serve a party structure notice on the adjoining owner as required by The Party Wall etc Act 1996.

If any discrepancies are found with the plans or structural calculations please contact S.Barrett prior to works continuing so amendments can be made before works progress too far.

Take on site measurements before ordering steel beams etc. Do not scale from the plan or use measurements shown in calculations

Existing First Floor Plan 1:50

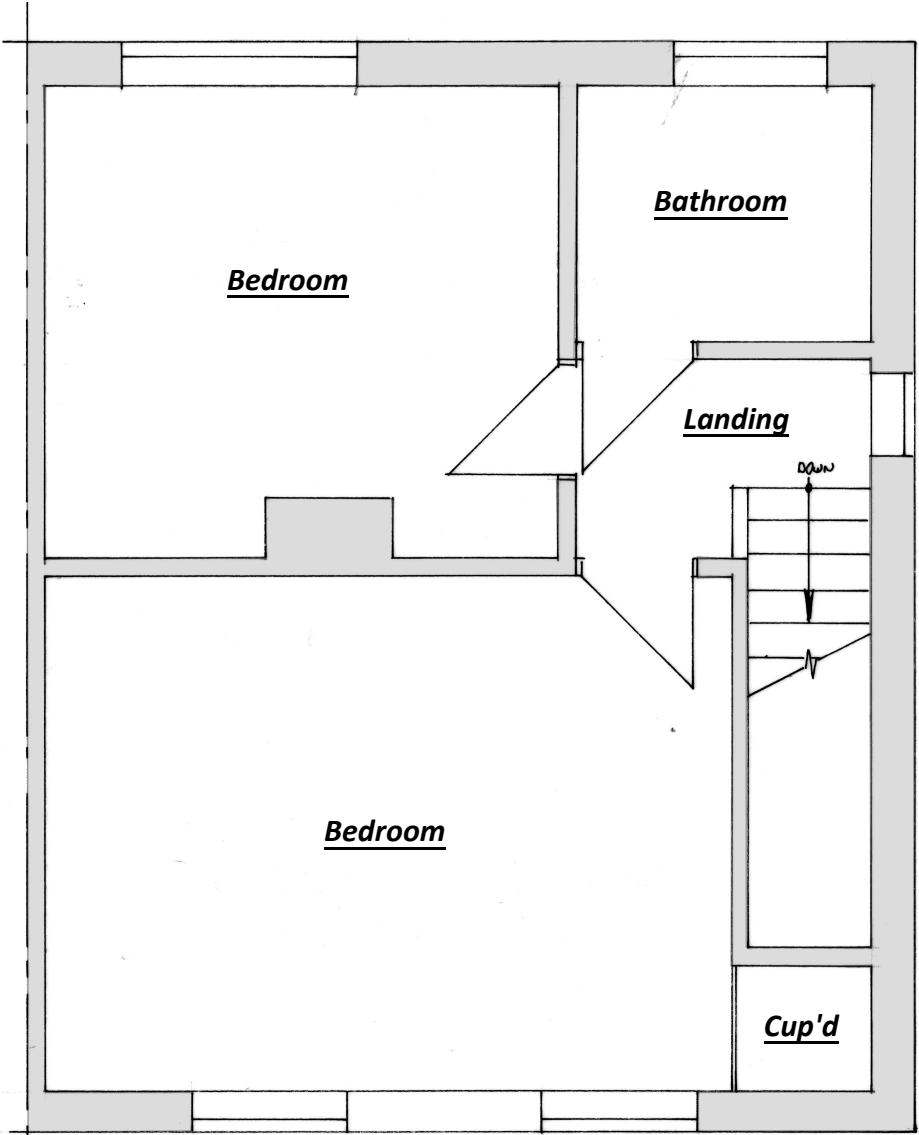

cabe
chartered
association
of building
engineers

BSB S.Barrett Architectural, Structural
& Party Wall Services

stevebsbltd@yahoo.com
07974 715009



cabe
chartered
association
of building
engineers

78 Eversfield Road,
Horsham

Loft conversion & alterations

CLIENT: Mr & Mrs Barcia

DATE: 16.04.2026

DRWG No: BSB/26230/2



chartered building engineer

A3