


Location Plan

Site Address: 4, Clivedale, Castle Lane, Steyning, BN44 3GA

Date Produced: 11-Jul-2026

Scale: 1:2500 @A4

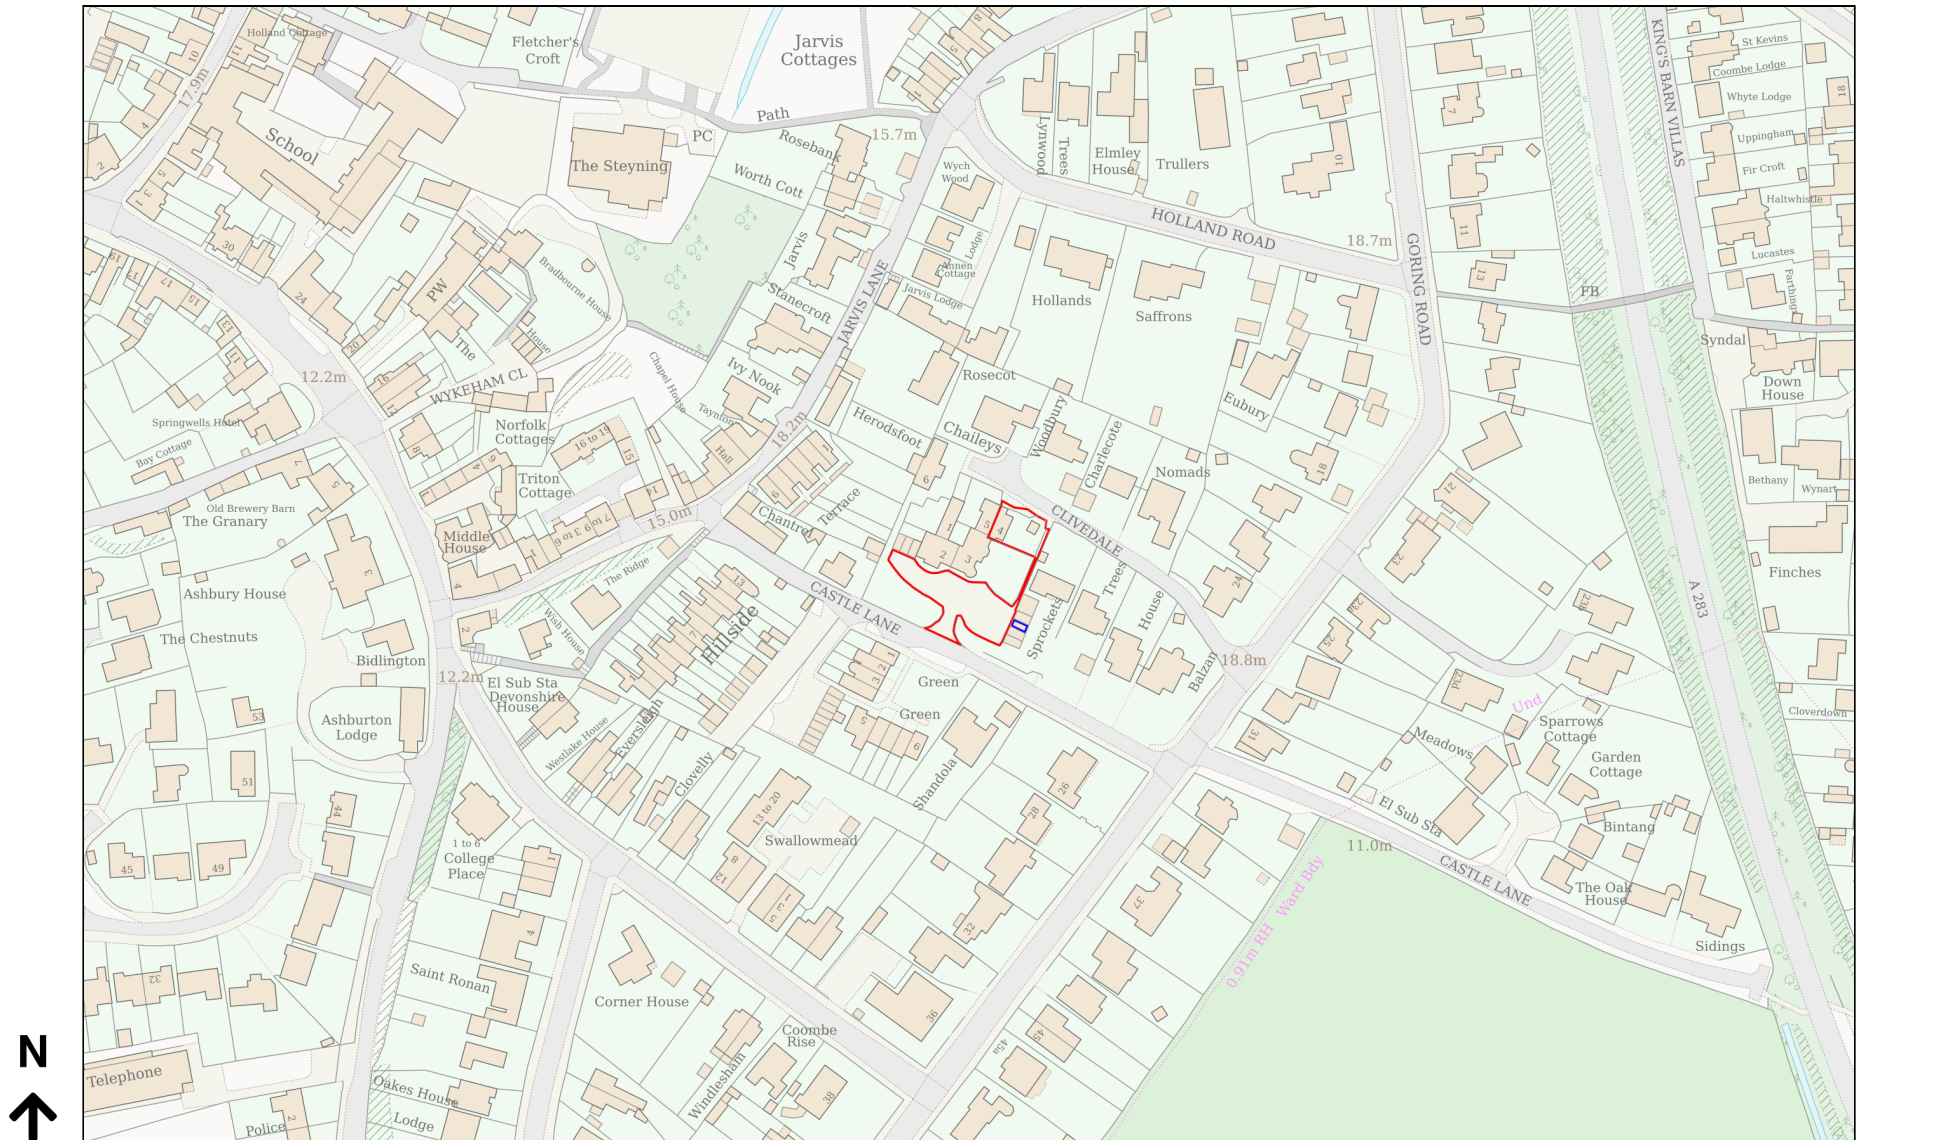

Planning Portal Reference: PP-15077435v1

0 100
Metres