
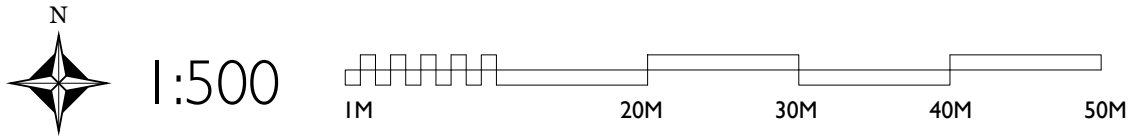


THIS SHOWS THE POSITION OF THE EXISTING OUTBUILDING, IN COMPARISON TO THE NEW REPLACEMENT OUTBUILDING

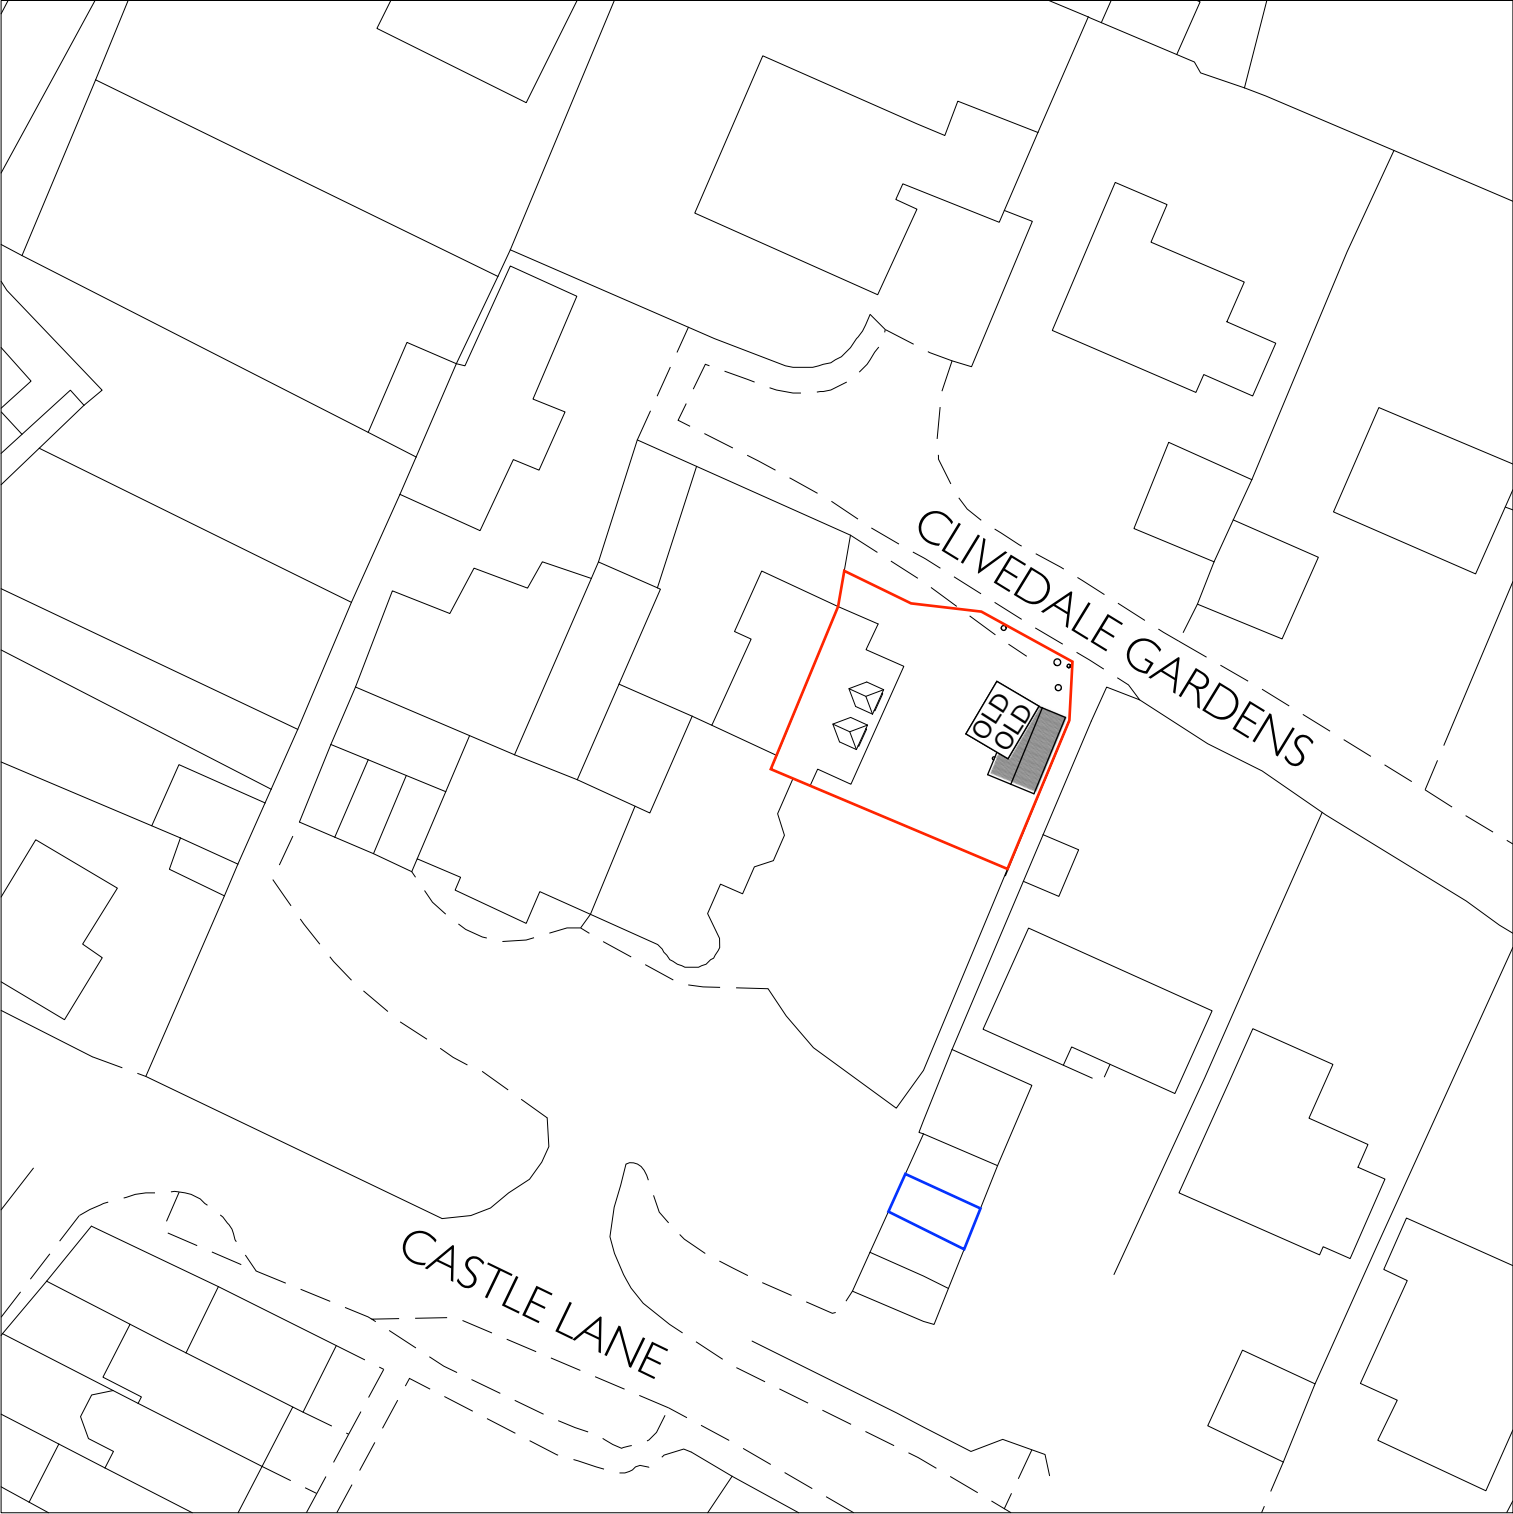

SITE PLAN COMPARISON

4 CLIVEDALE, CASTLE LANE, STEYNING, BN44 3GA
ARCHITECTURE BY JAKE MCLEWEE BSC (HONS): ARCHITECTURAL TECHNOLOGY

REFERENCE / DATE

A 567-6

10/07/2026

ARCHITECTUREBYJAKE.CO.UK