


NO TPO'S WITHIN THE GARDEN,
AND THE PROPERTY IS NOT
LOCATED WITHIN A
CONSERVATION AREA.

OUTBUILDING TO BE BUILT OFF
GROUND SCREWS.

TREE SPECIES BELIEVED TO BE:

- T1 = PINE / FIR
- T2 = PINE / FIR
- T3 = PINE / FIR
- T4 = PINE / FIR
- T5 = SMALL PINE / FIR TO BE REMOVED
- T6 = PINE / FIR TO BE REMOVED
- T7 = PURPLE LEAVED PLUM
- T8 = COPPER BEECH

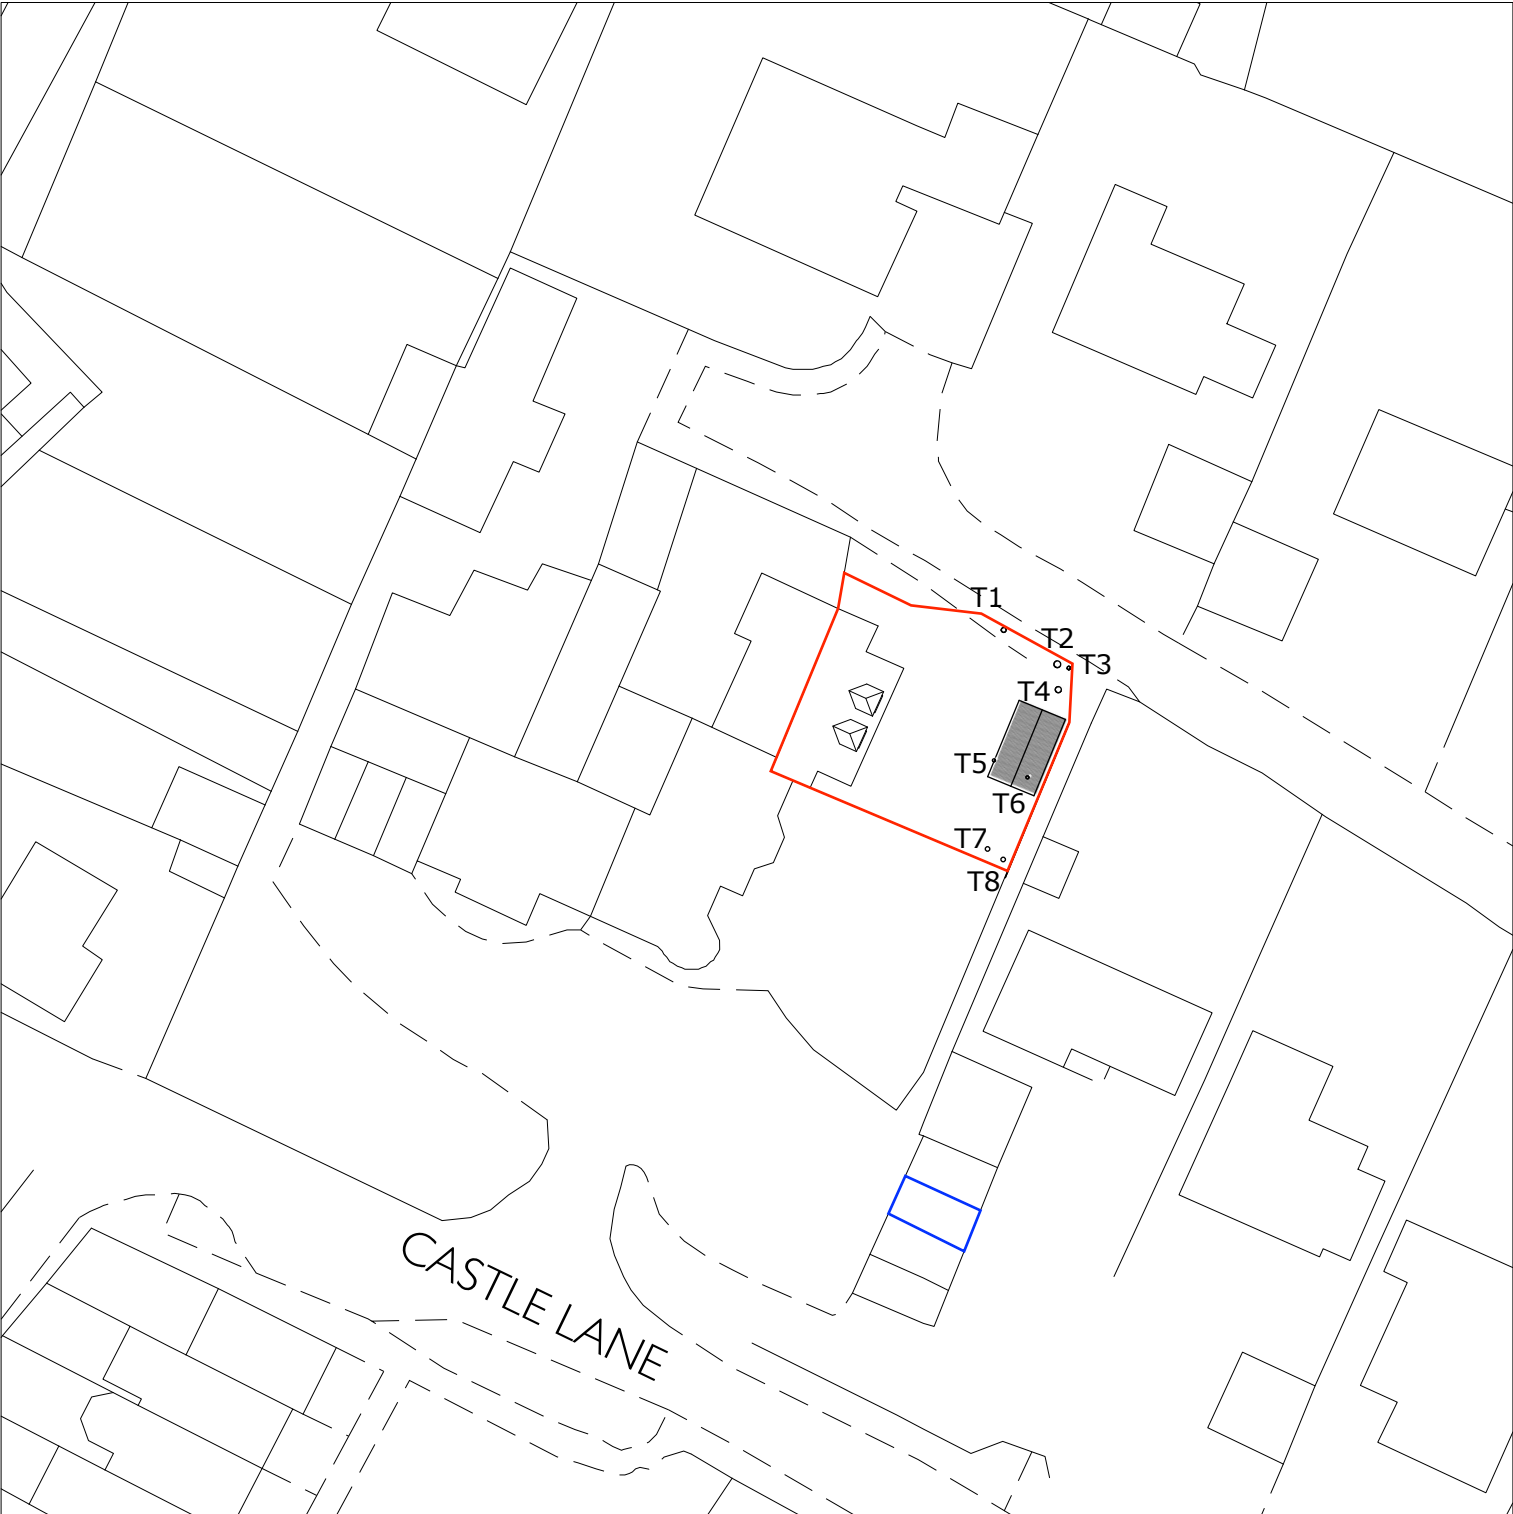

T5 TO BE REMOVED



T6 TO BE REMOVED

TREES

4 CLIVEDALE, CASTLE LANE, STEYNING, BN44 3GA
ARCHITECTURE BY JAKE MCLEWEE BSC (HONS): ARCHITECTURAL TECHNOLOGY

REFERENCE / DATE
A 567-8
10/07/2026
ARCHITECTUREBYJAKE.CO.UK