



BASE PLAN

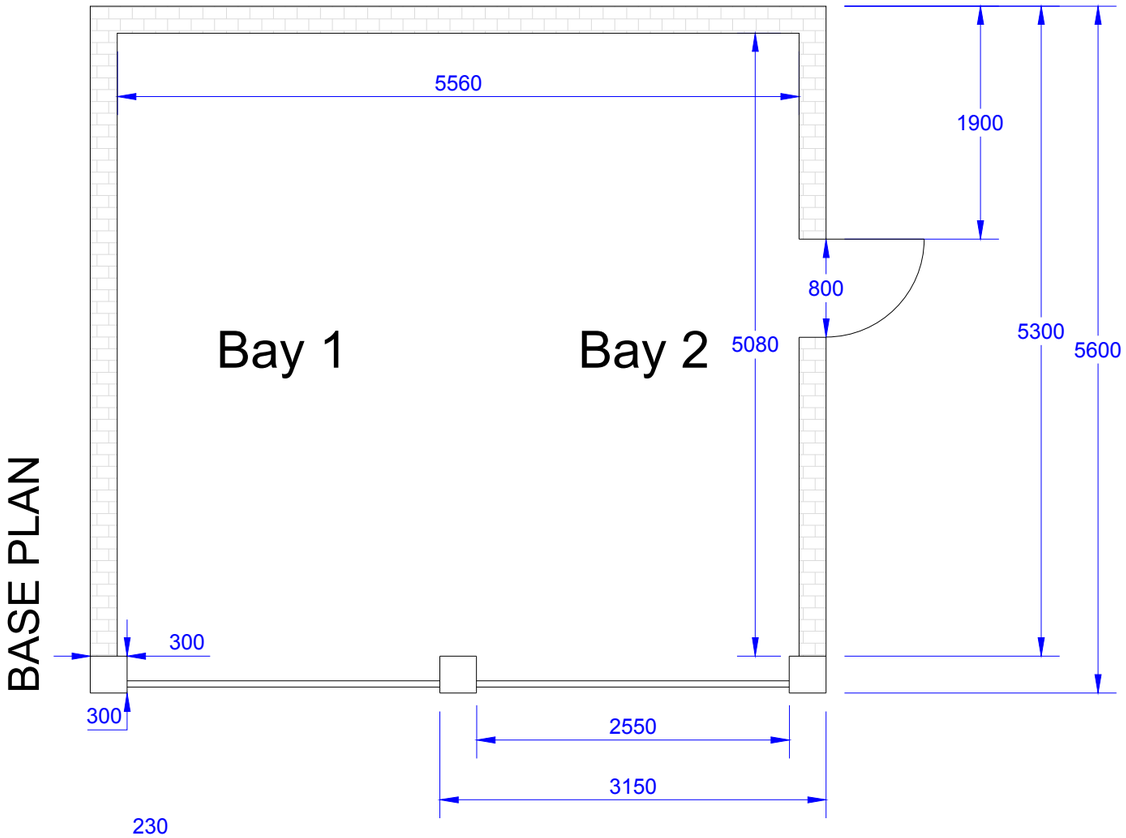

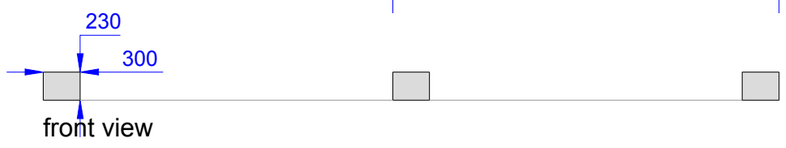

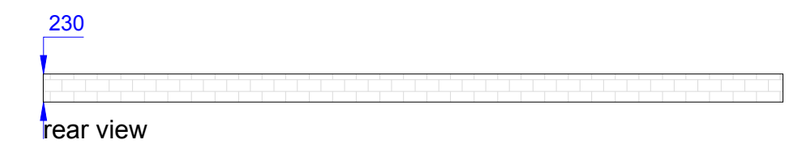

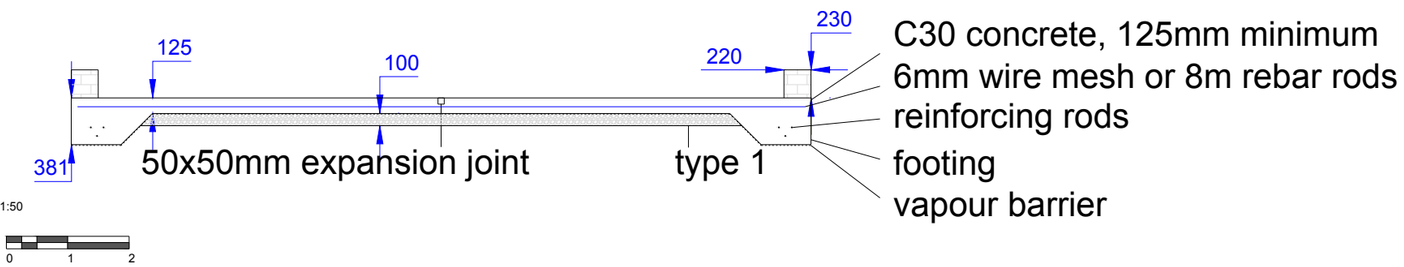

1:50

0 1 2

Generic plan
Design could be affected by ground conditions and location in vicinity of trees/bushes/etc

-			Do not scale from these drawings.
			Measurements to be taken on site.

NAME OF ORGANISATION

AJW-CS

JOB ARCHITECT

JOB TITLE

Badgers Lodge
The Street
Thakeham
West Sussex, RH20 3EP

DRAWING TITLE

SLAB FOUNDATION

JOB NO.	DRAWING NO.	REVISION.
	PL 001	1 2

SCALE	DATE	DRAWN BY	CHECKED BY
1:50 A3	08/07/25	LM	