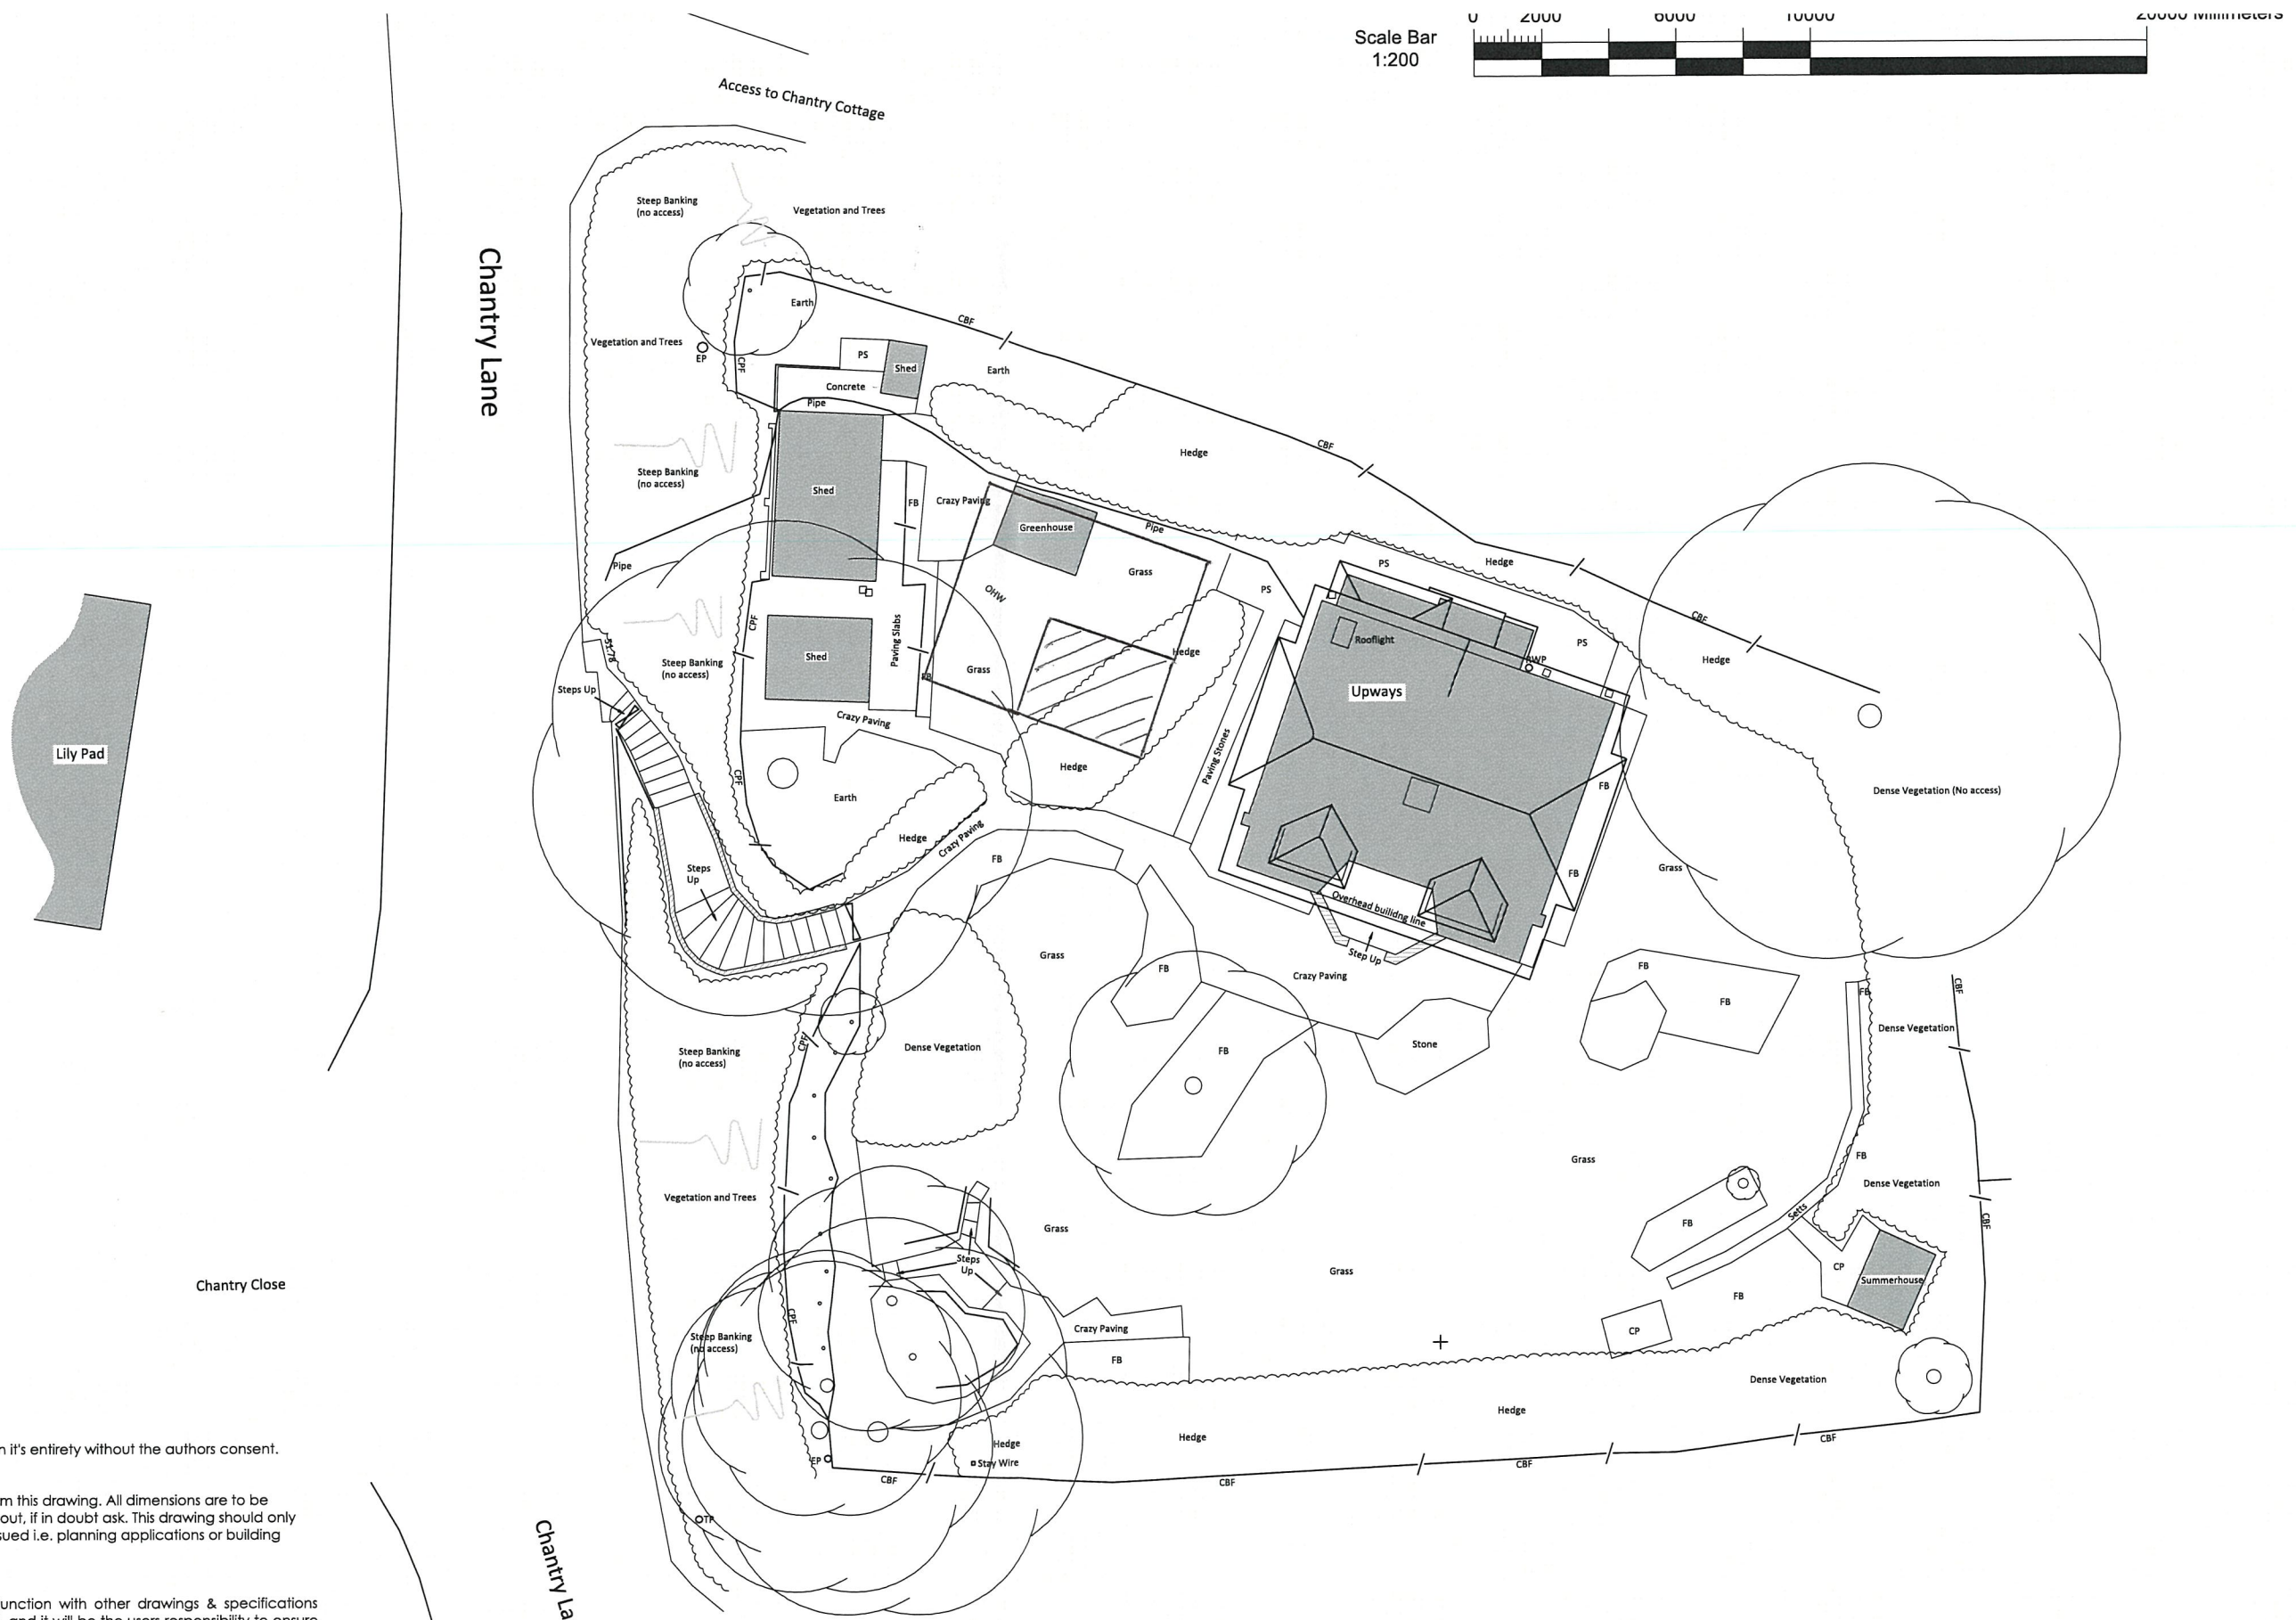


COPYRIGHT
This drawing may not be copied in part or in it's entirety without the authors consent.

DIMENSIONS
Figured dimensions only are to be taken from this drawing. All dimensions are to be checked on site before any work is carried out, if in doubt ask. This drawing should only be scaled for the purpose in which it was issued i.e. planning applications or building regulations.

ISSUE OF DRAWINGS
This drawing is to be read strictly in conjunction with other drawings & specifications issued by the author and other consultants, and it will be the users responsibility to ensure that drawings bearing the date information are being referred to and that out-of-date issues are destroyed.
Where this drawing has been prepared solely for the purpose of gaining planning consent and/or building regulation approval, other details beyond the scope of such requirements must be agreed between architect and contractor prior to commencement of building work.

Project Details

Mr & Mrs Holmes

Upways, Chantry Lane, Storington

RH20 4BU

LUCKHURST
Architecture

Drawing Details

Title: PROPOSED A035_001

Scale: 1:200

Date: 04/21