


A3

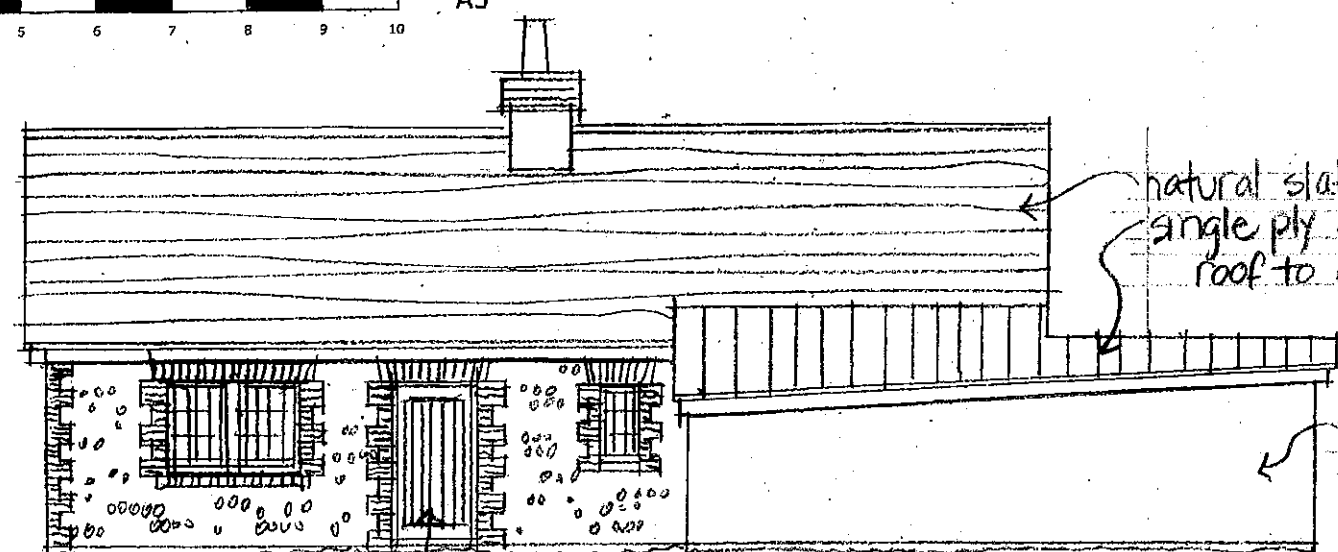


natural slate roofing
single ply GRP lead look
roof to garage

brick
flint

timber door and windows
windows with leaded lights



North Elev

13.0

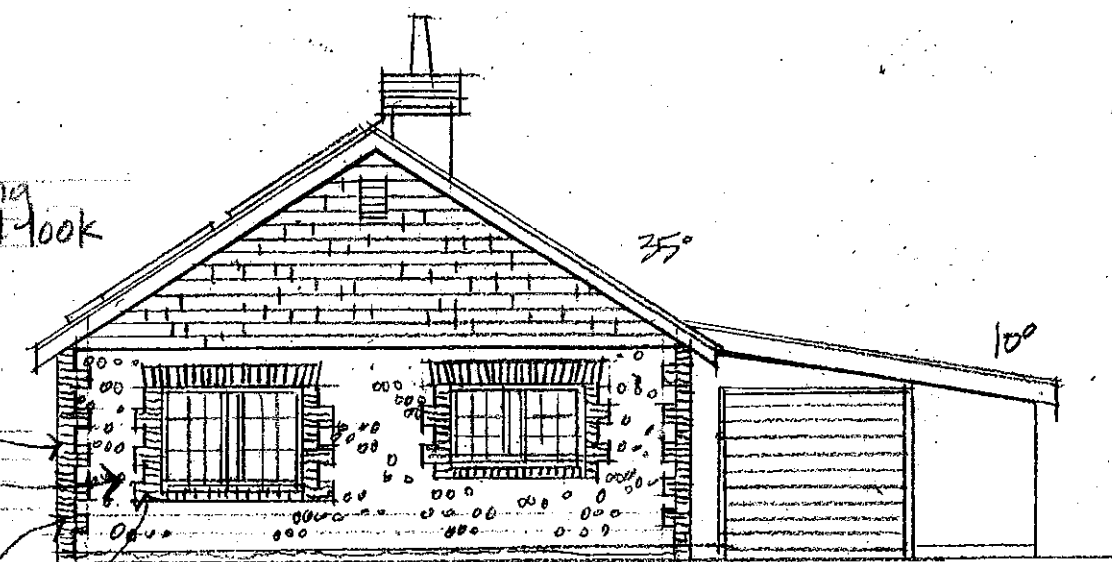

brick window surround + flat arches
brick detail quoins

East Elev

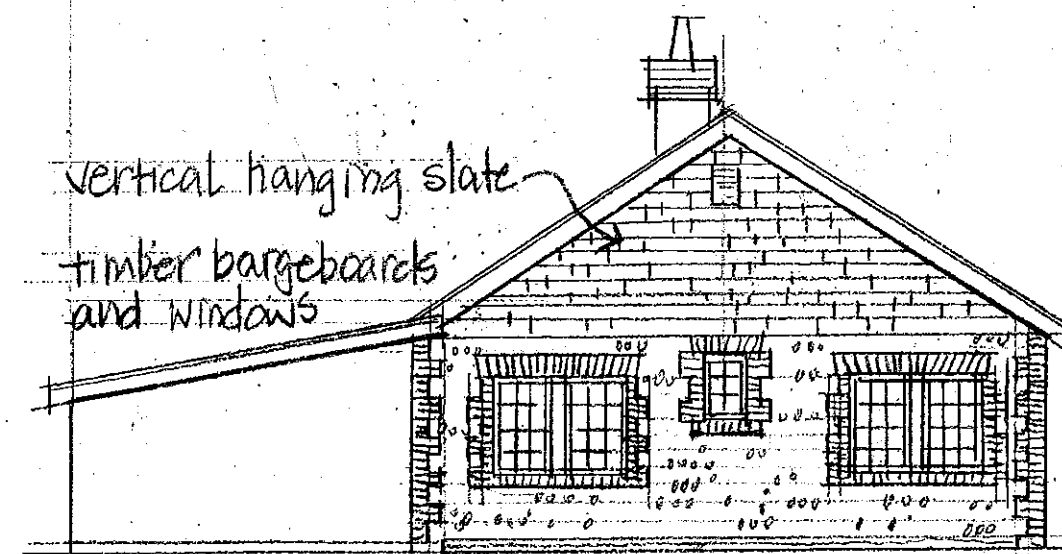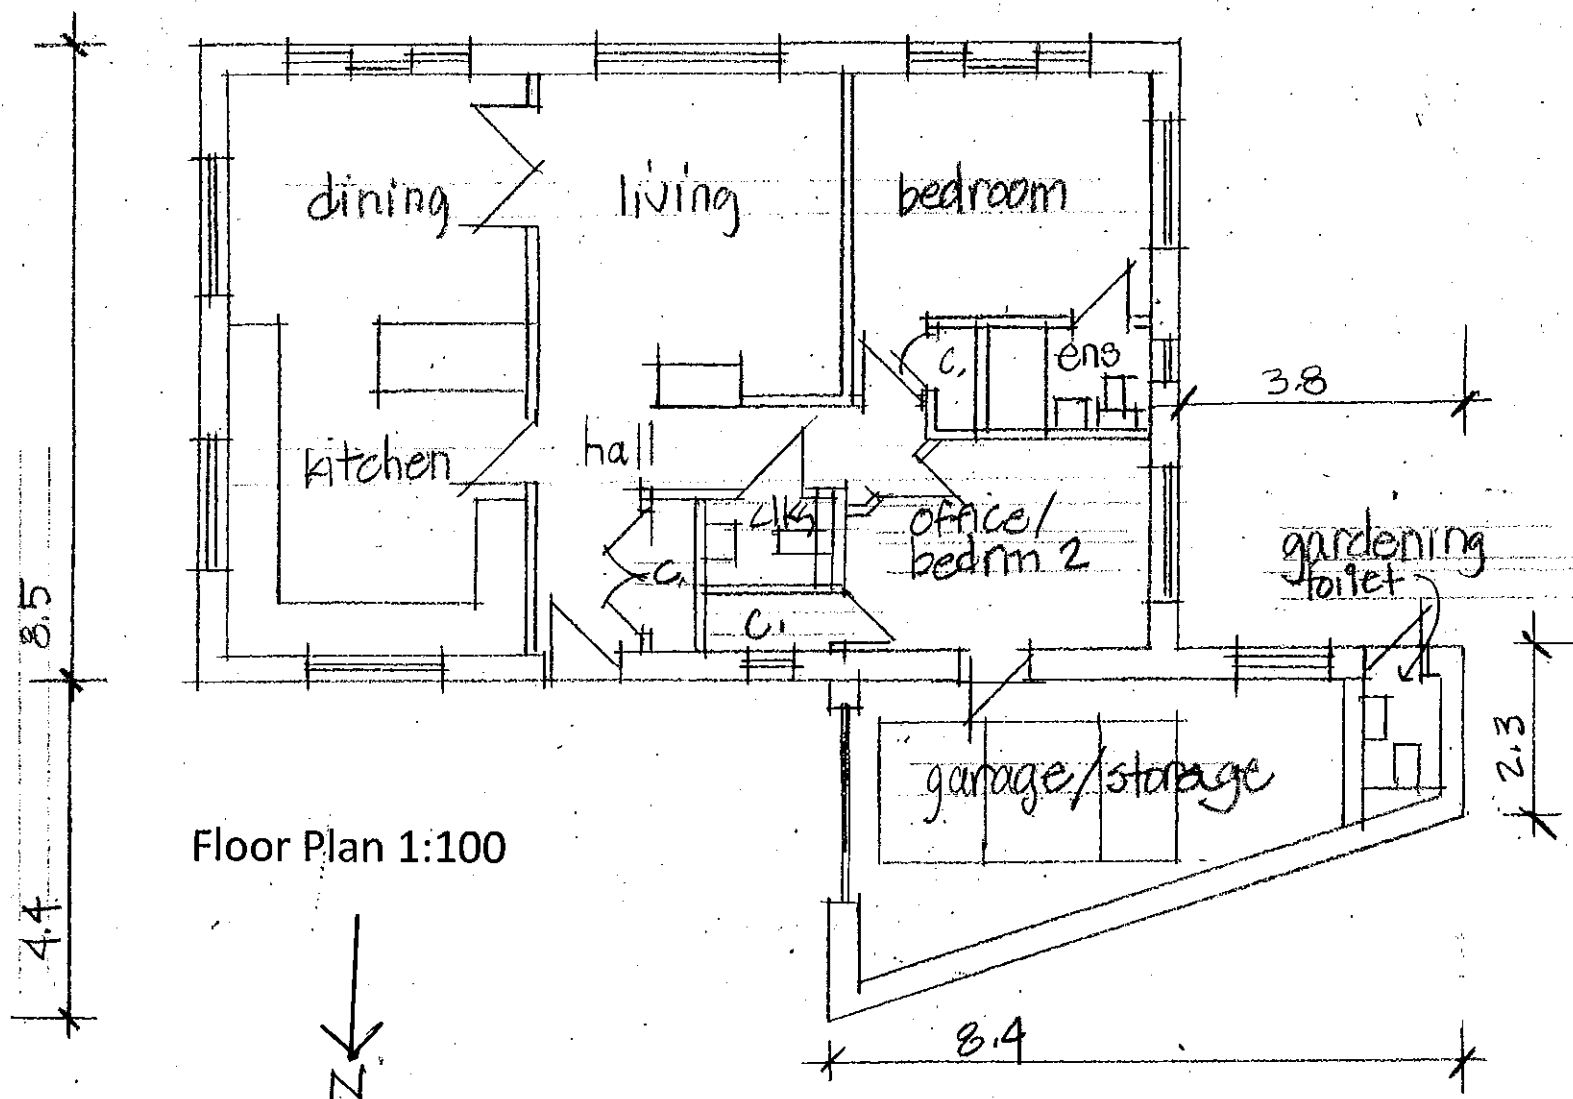

vertical hanging slate
timber bargeboards
and windows

West Elev

Proposed Gardener's Cottage
PRIORY FIELD, MONASTERY LANE, STORRINGTON

Plans & Elevations 1:100

2936/2A

JAYE FORD
ARCHITECTURE LTD

MANLEYS
MANLEYS HILL
STORRINGTON
WEST SUSSEX RH20 4BT
TEL: 01903 745393