



1:200
A3
1:100
1:500


pv solar panels
to south facing
roof

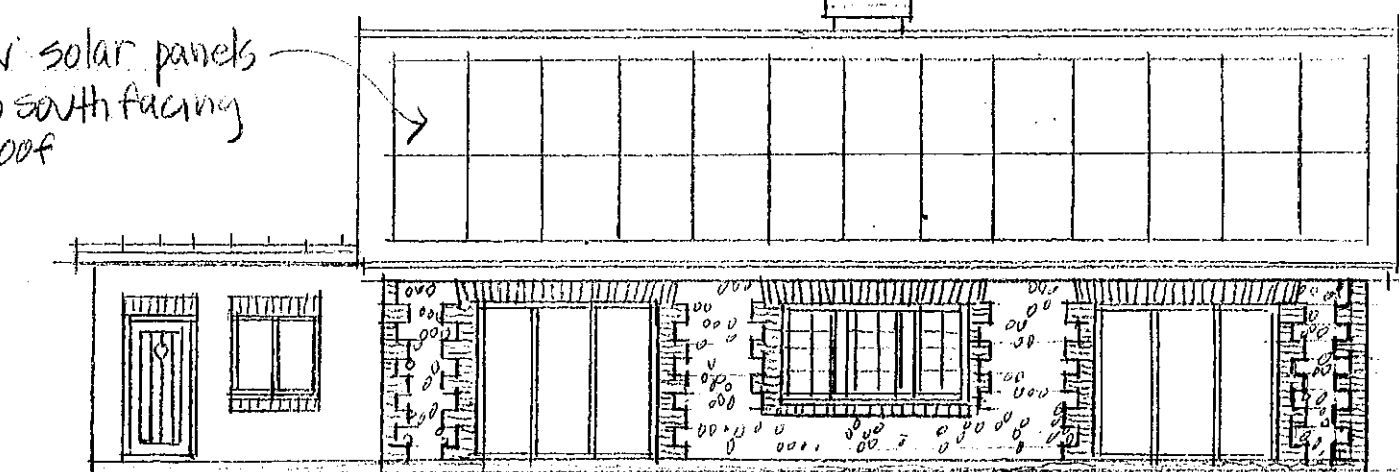


South Elev

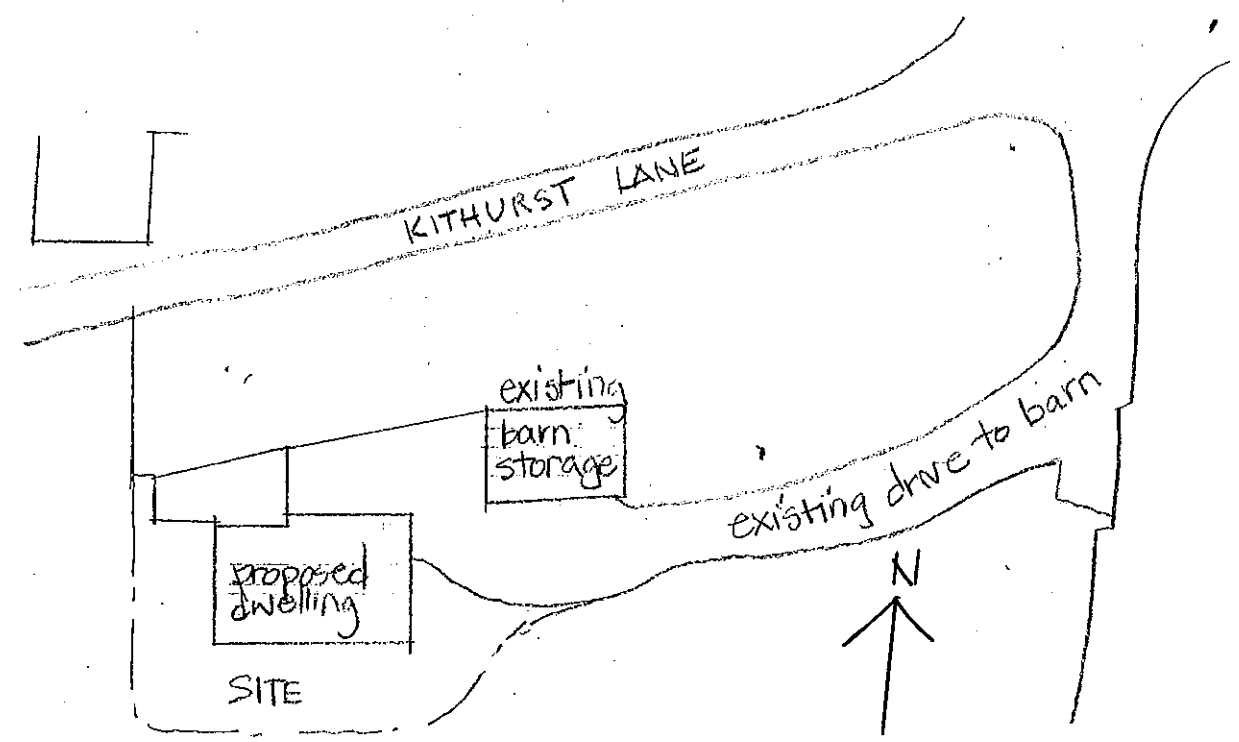

Block Plan 1:500

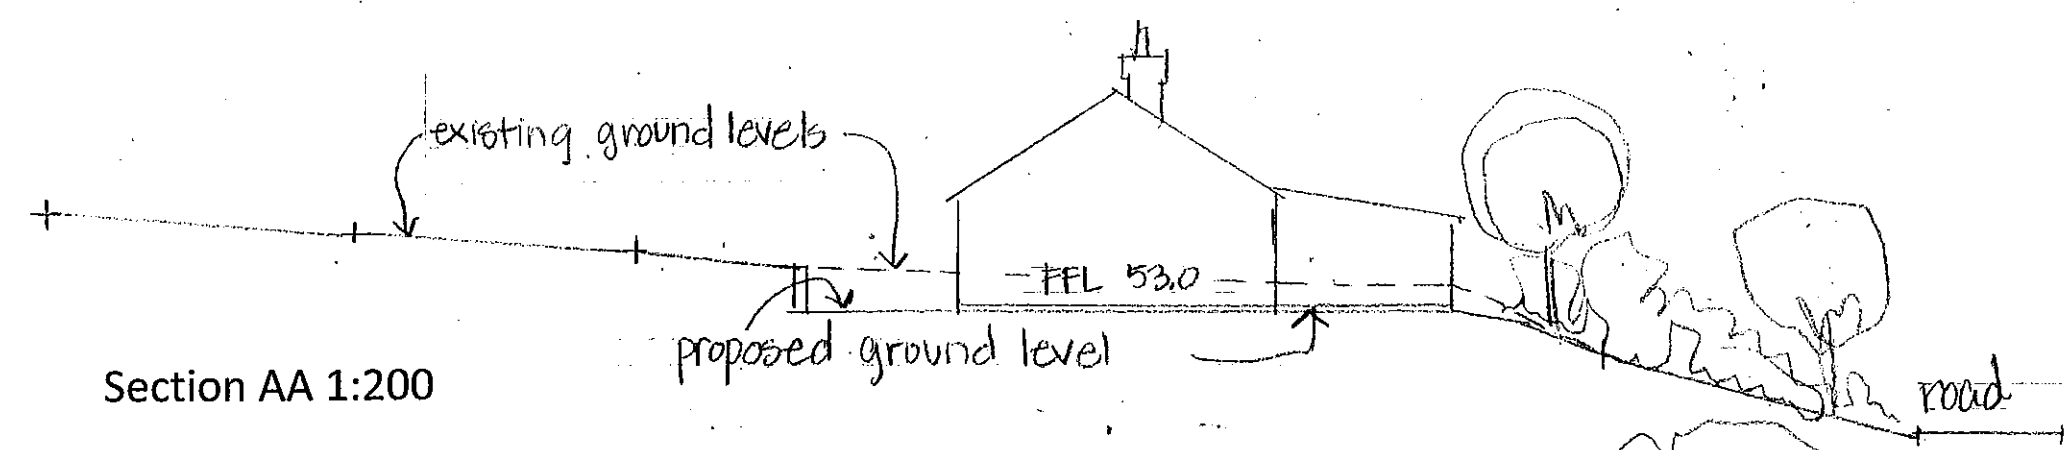

Section AA 1:200

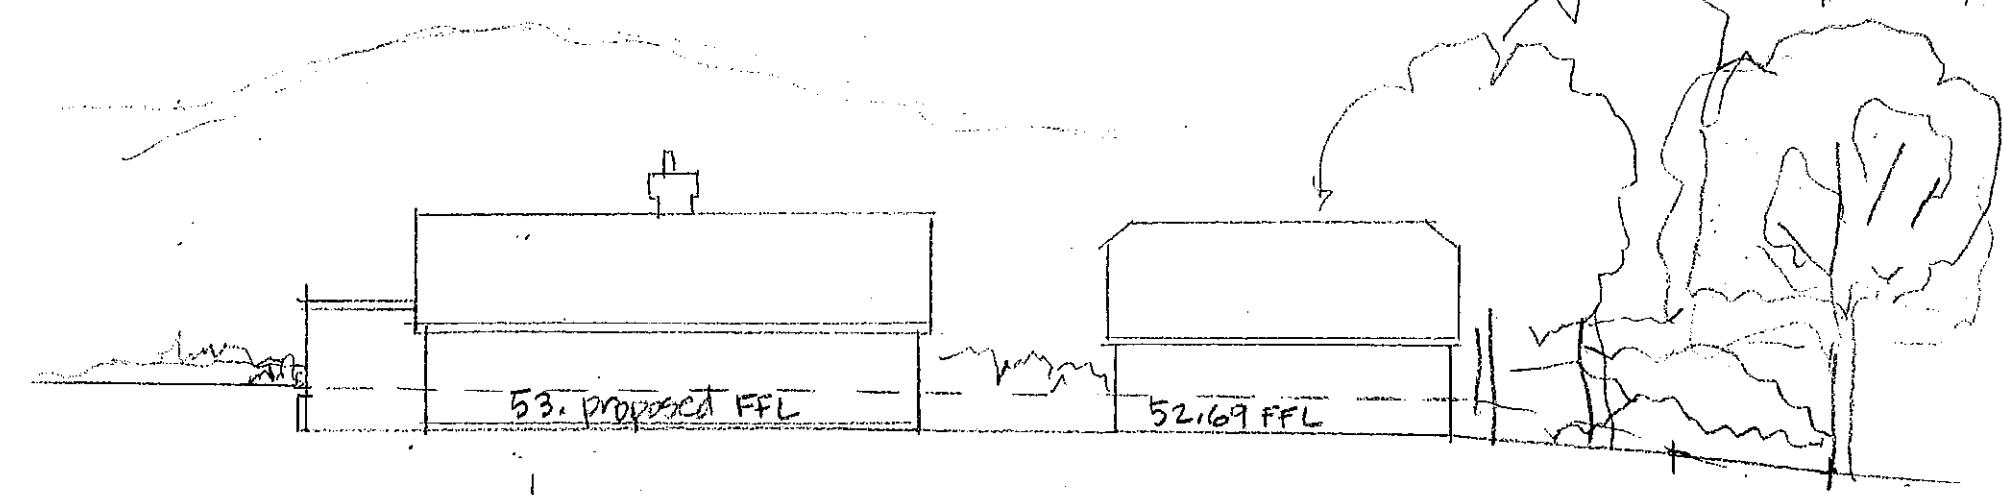

Section BB 1:200

JAYE FORD
ARCHITECTURE LTD

Proposed Gardener's Cottage
PRIORY FIELD, MONASTERY LANE, STORRINGTON

2936/3A

MANLEYS
MANLEYS HILL
STORRINGTON
WEST SUSSEX RH20 4BT
TEL: 01903 745393