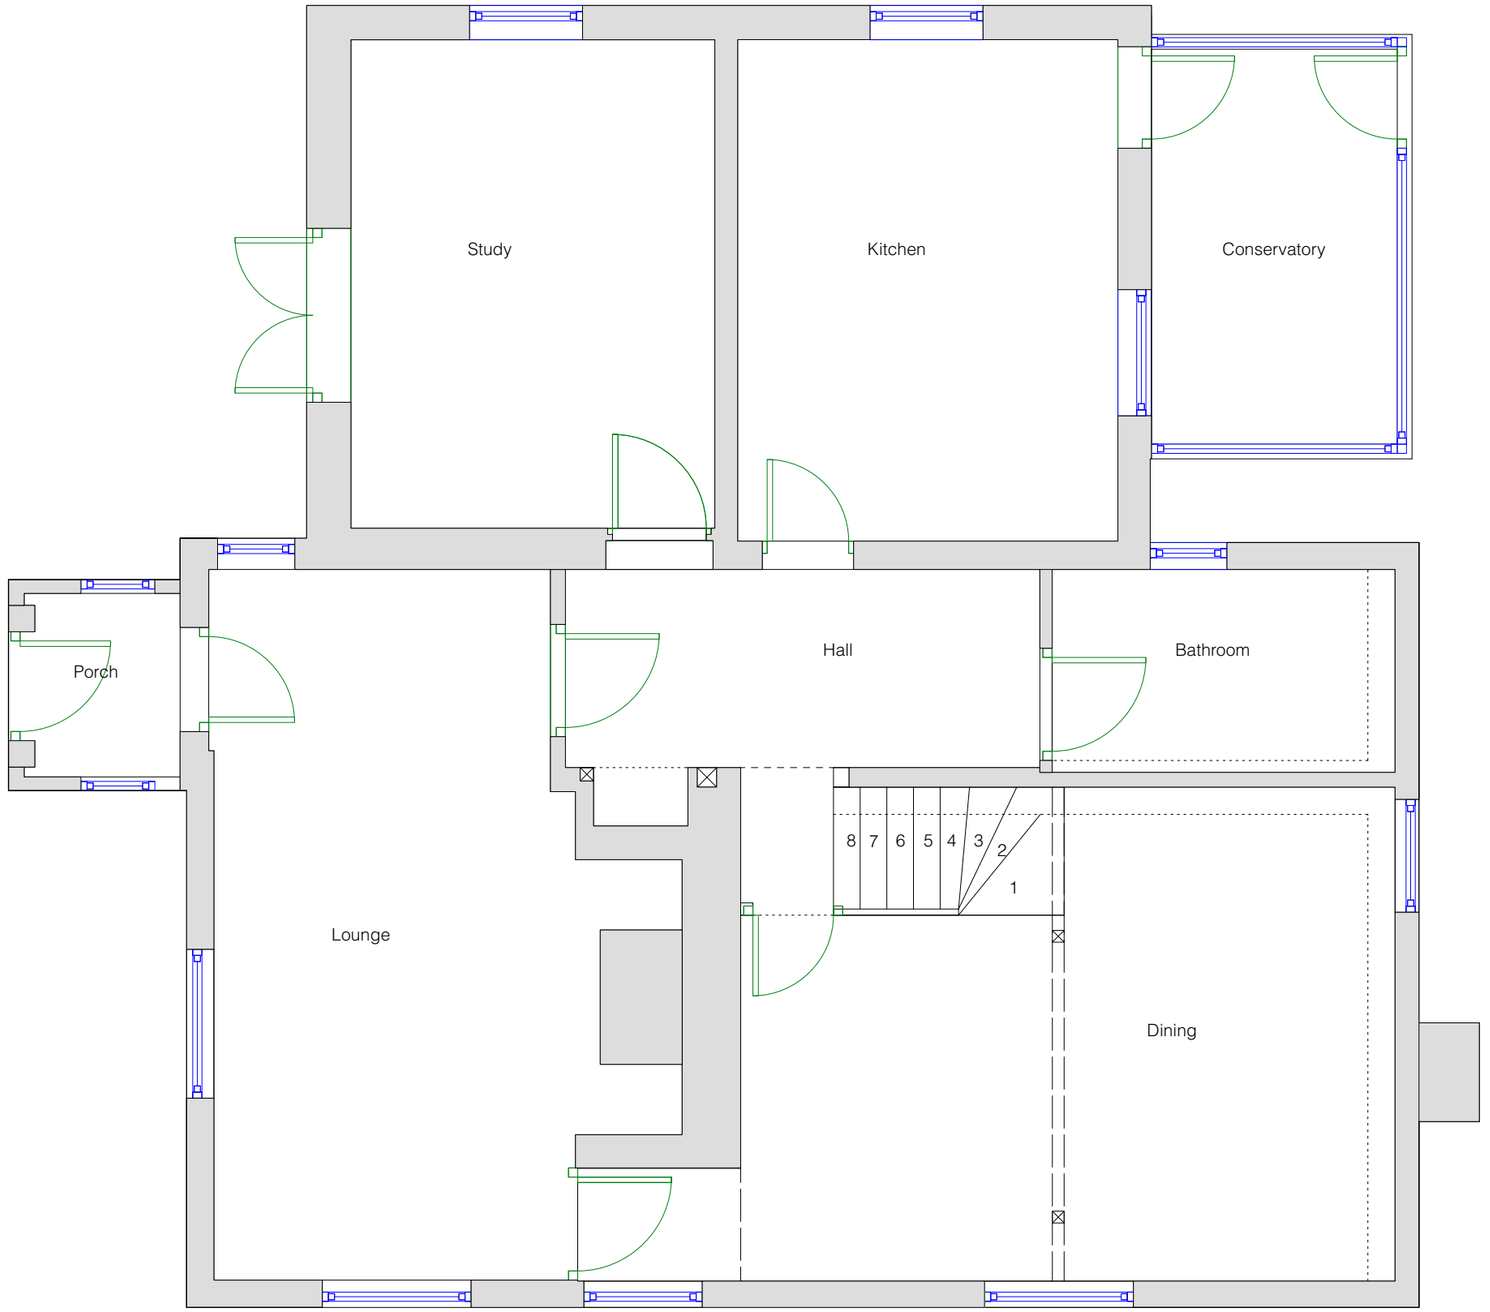


EXISTING GROUND FLOOR

0 1.0 2.0 3.0 4.0 5.0 M

Sheet No. D 0924/715/02

Scales Page Size A3:
1:50

Notes:

Project Name:
Over haul roof
replace flat roof dormer with smaller pitched roof dormer. Porch roof alteration. Replacement windows

Date: 27/09/2024

Client:
Alwyn

Site Address:
Horelands
West Chiltington Lane
RH14 9EA

PB PROPERTIES
the design to build on

Paul Maggs MCIAT

Hazelwood, Harbolets Road,
West Chiltington RH20 2LG

Tel: 01798 813298

paul@pbproperties.co.uk
www.pbproperties.co.uk

Drawings produced using Vectorworks CAD. Only written dimensions to be respected. Copyright protected to PB Properties

CIAT
CHARTERED PRACTICE