

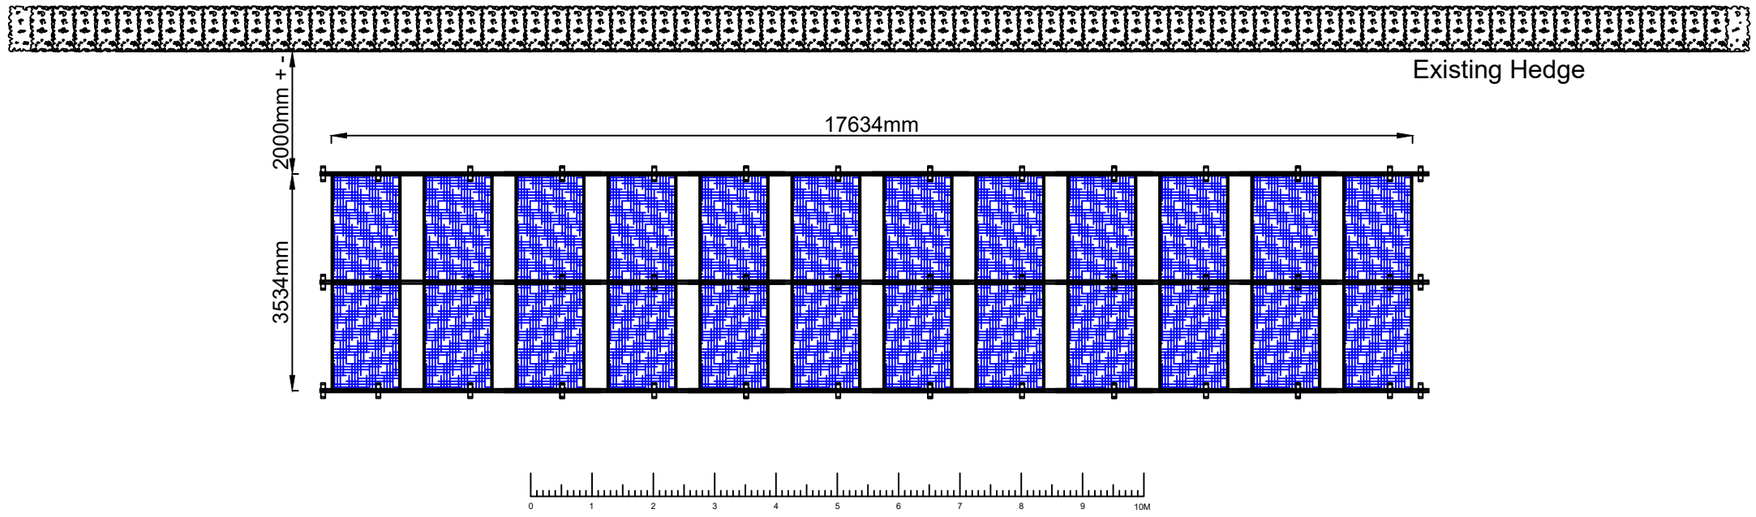


Plan View 1:100 @ A3

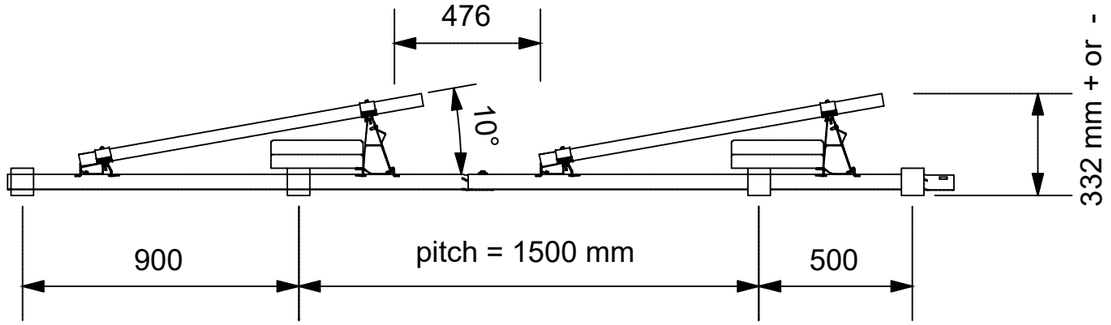

Side Elevation Detail 1:20 @ A3

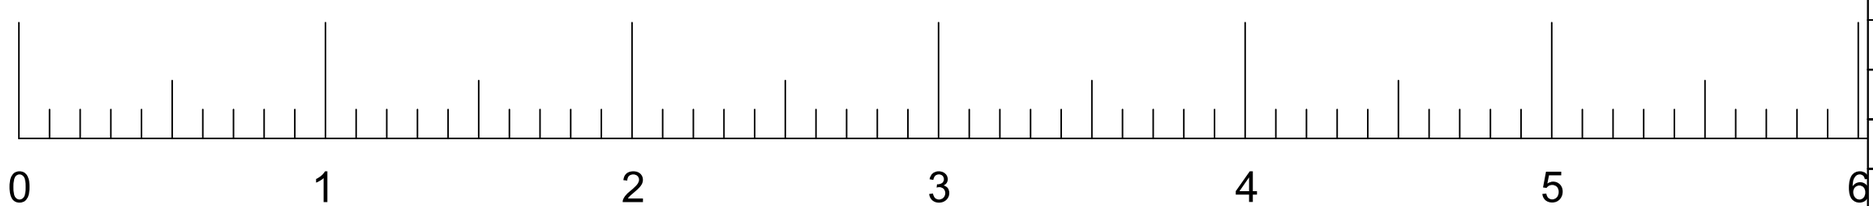

PDP SERVICES
Electrical Plumbing Heating Solar Renewables

Unit 3,
Sovereign Business Park
Albert Drive
Burgess Hill
West Sussex
RH15 9TY
01444 480444
www.pdp.services

Rev.	Reason.	Date.
Scale		As Noted
Drawn By		MM
Date		17/09/2024

Hardings
Coolham Road
West Sussex
RH13 8GR

2960-24-1-R1