
Do Not Scale. All dimensions and conditions are to be checked on site prior to preparing drawings or commencing any work. © This drawing is the property of Morton Scarr Architects Ltd and protected by the Copyright, Designs and Patents Act 1988.

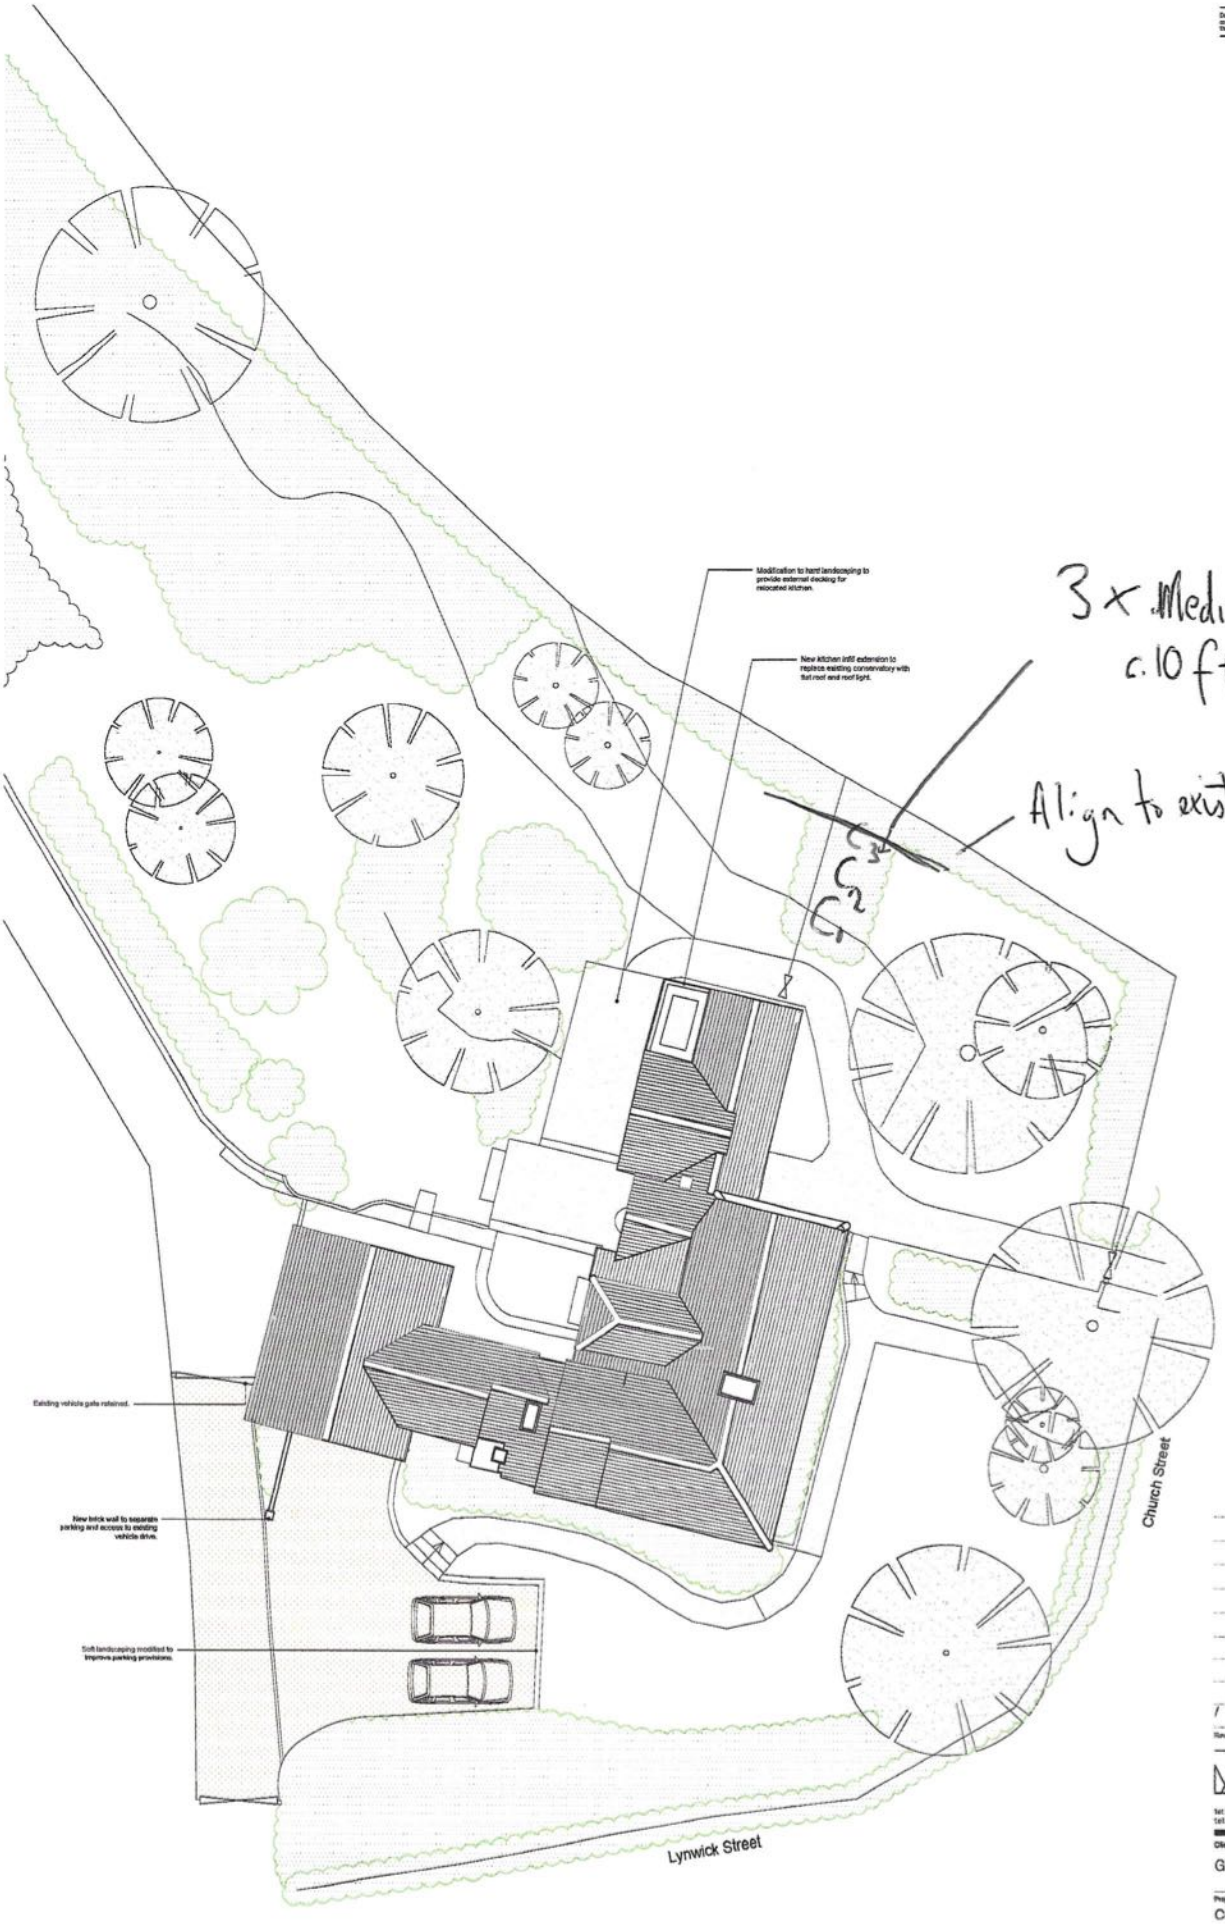

1 Proposed Site Plan 1:100

0 0.5 1.0 2.0 3.0 4.0 5.0 10.0
Scale in metres

Rev.	Date	Notes	Drawn	Checked
/	XX/08/2020	Issued for Planning Approval	XX	CM

MortonScarr
1st Floor | Montpelier House | 89 Montpelier Road | Brighton | BN1 3BE
tel. 01273 220407 info@mortonscarr.com www.mortonscarr.com

Client:
Giles Morgan & Clare Wadsworth

Project:
Cousens
Lynwick Street, RH12 3DD

Drawing:
Proposed
Site Plan

Scale	Drawn By	Checked By	Issued For
1:100@A1	LP	CM	APPROVAL

Drawing No. Revision
2255(11)100 /