Batcheller Monkhouse

Proposed Parking Layout
Unit D, Foundry Close, Horsham

Land App

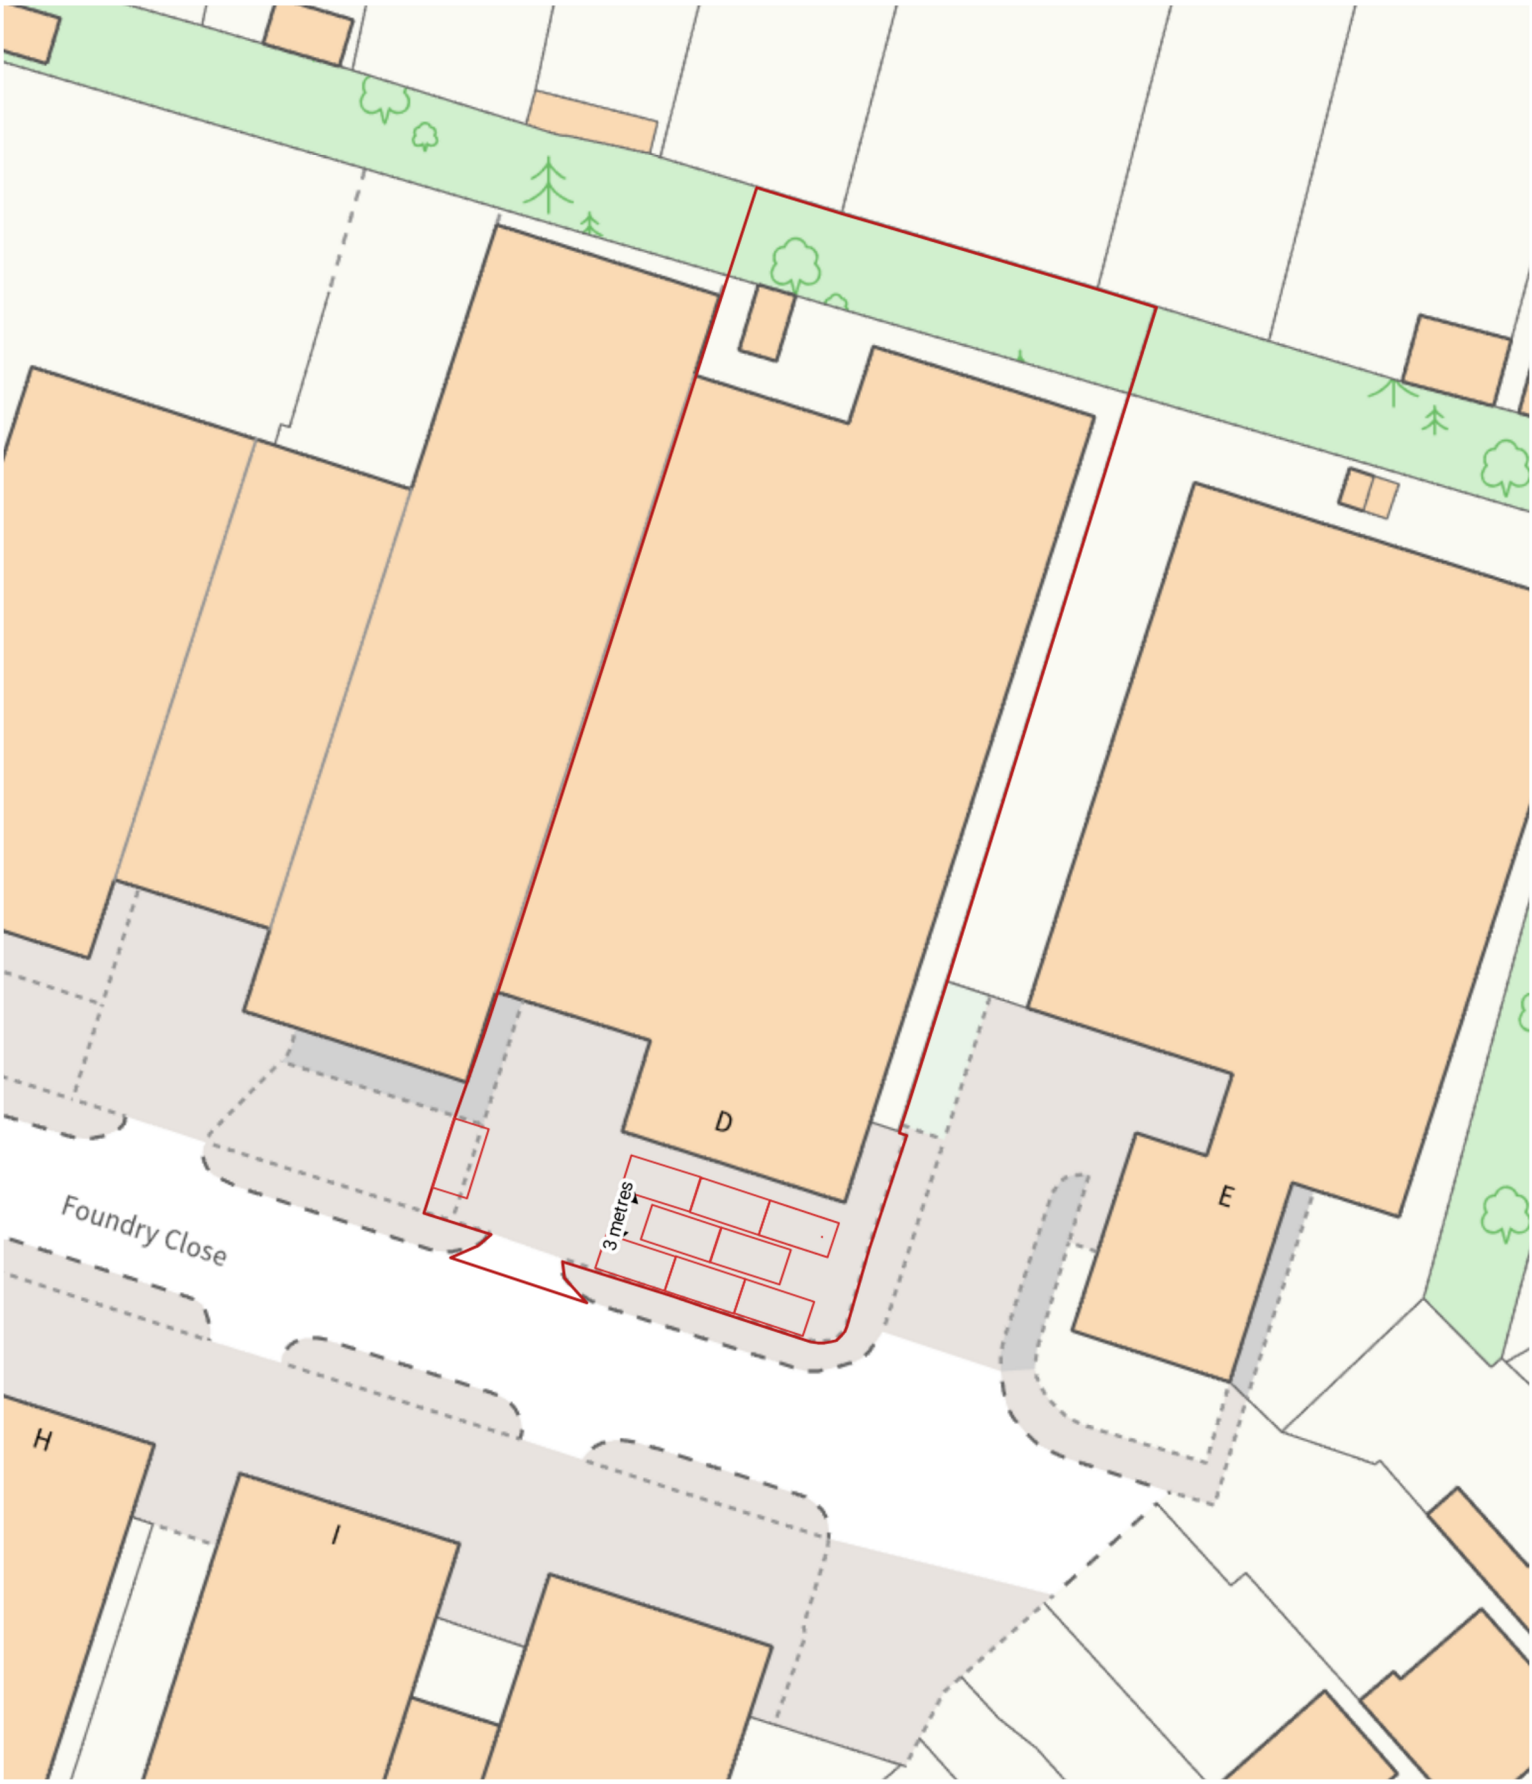

Produced on Sep 16, 2024.
© Crown copyright and database right 2024 (licence number 100059532)

10 m
Scale 1:500 (at A4)

N