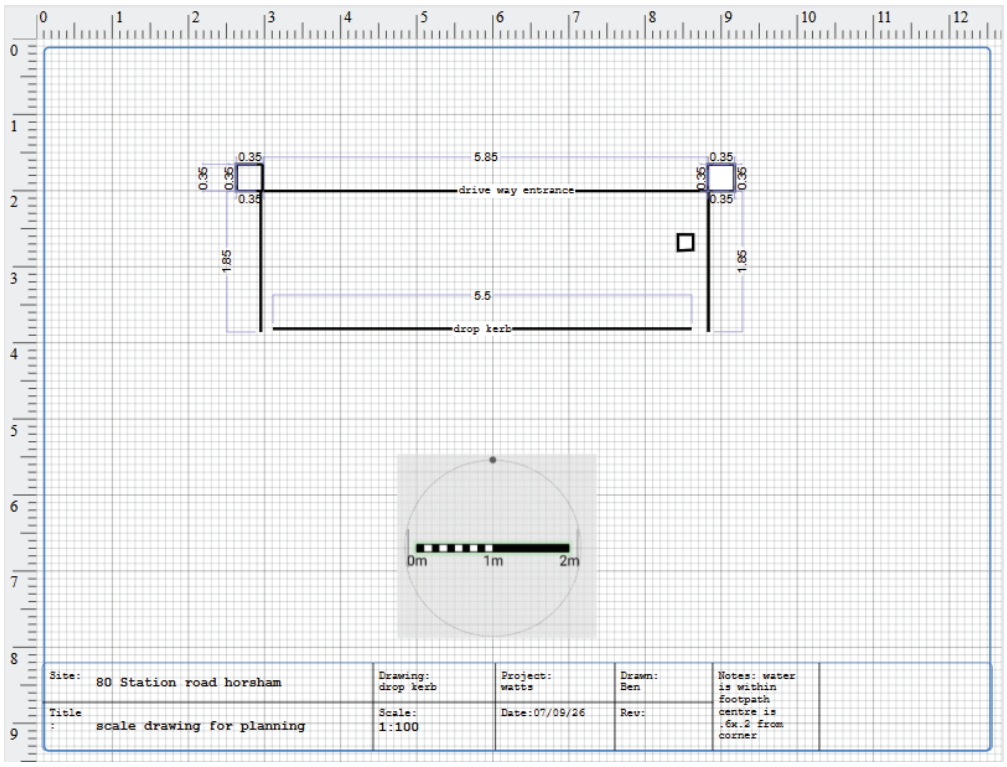

0.35
5.85
0.35
0.35
0.35
drive way entrance
0.35
0.35
0.35
1.85
1.85
5.5
drop kerb
0m
1m
2m
Site: 80 Station road horsham
Drawing: drop kerb
Project: watts
Drawn: Ben
Notes: water is within footpath centre is 16x.2 from corner
Title : scale drawing for planning
Scale: 1:100
Date:07/09/26
Rev: