


# OS Plan B/W

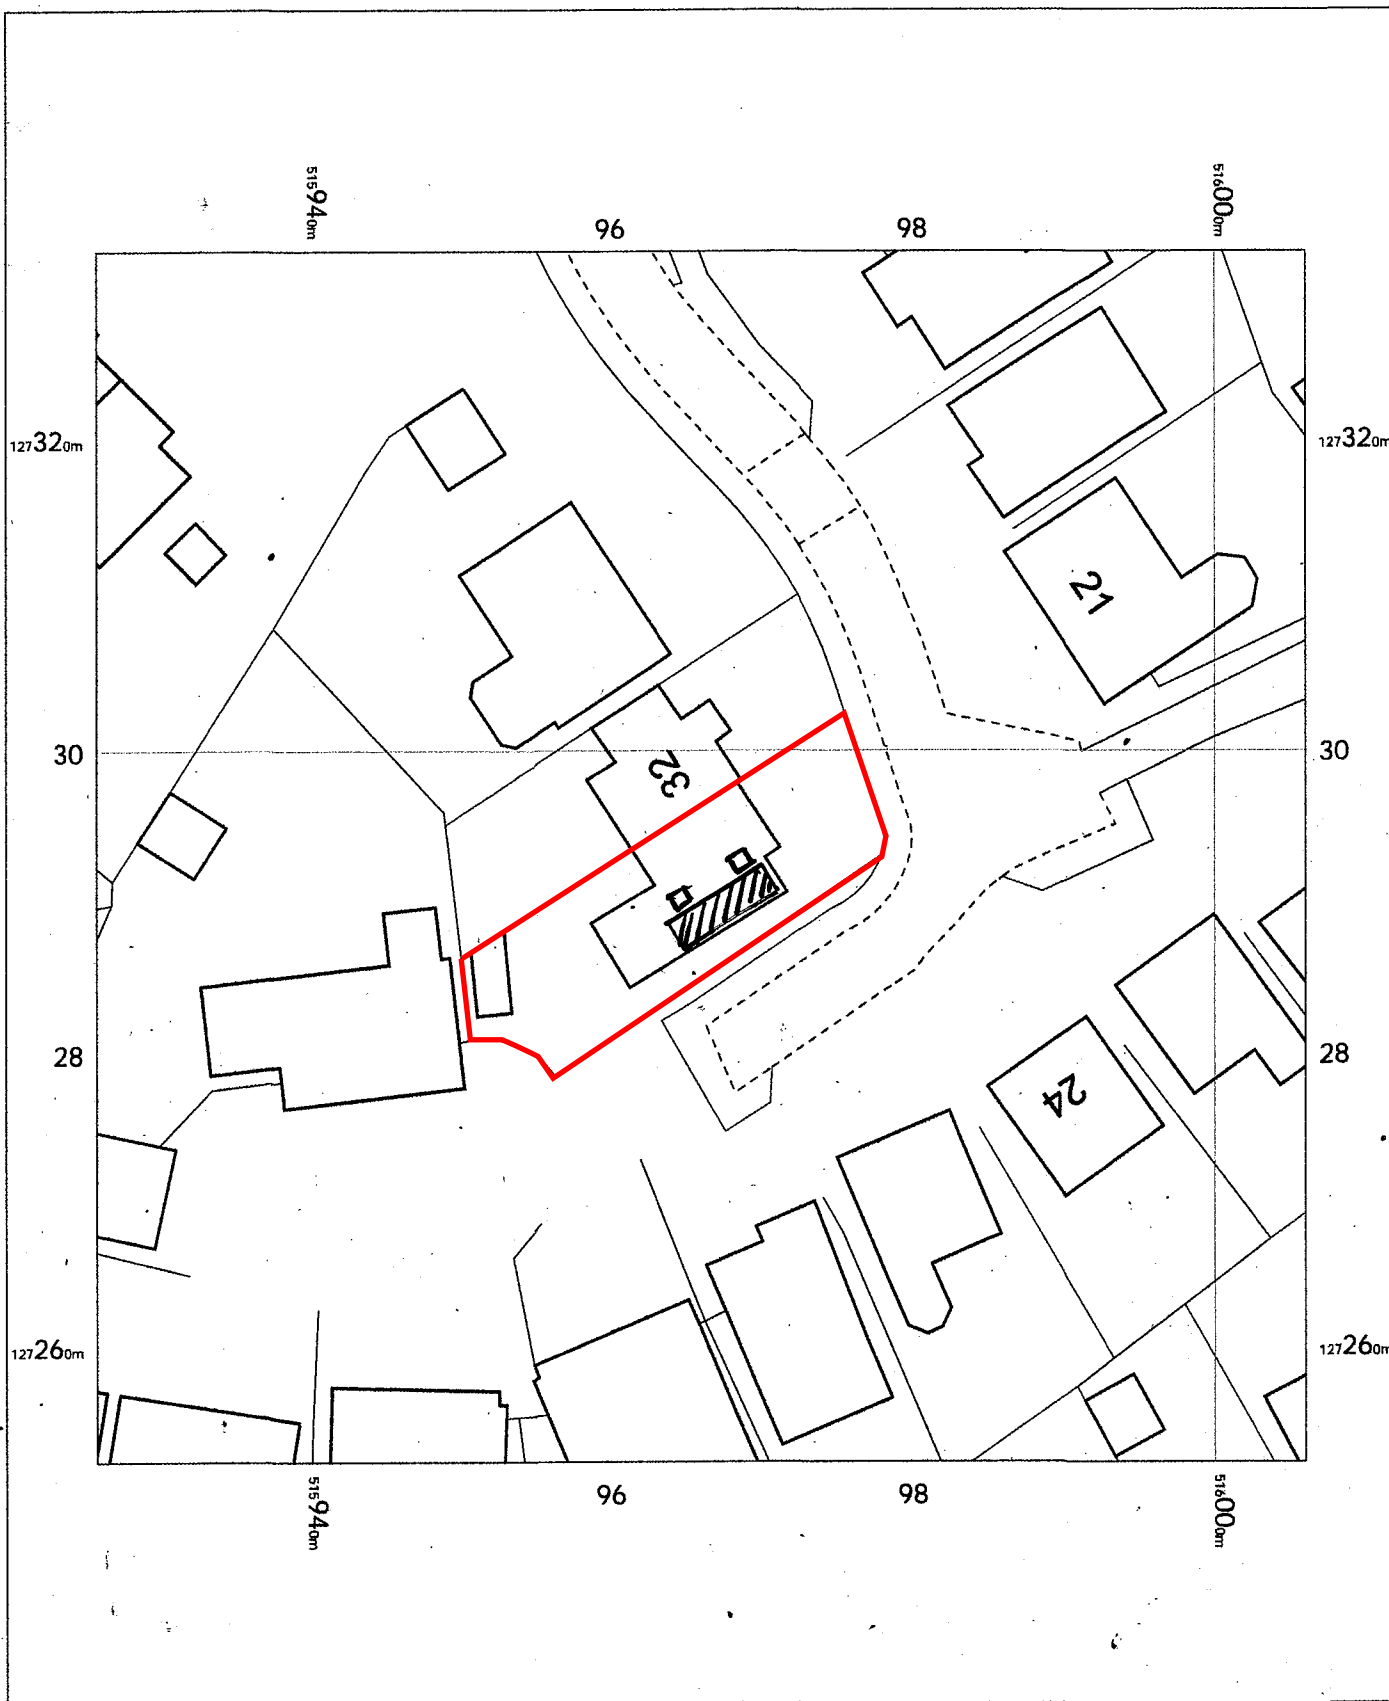

31 Warren Drive,  
Southwater,  
West Sussex  
RH13 9GL

OS MasterMap 1250/2500/10000 scale  
Wednesday, July 29, 2026, ID: NMC-01290402  
[www.nationalmapcentre.co.uk](http://www.nationalmapcentre.co.uk)

1:500 scale print at A4, Centre: 515966 E, 127293 N

©Crown Copyright Ordnance Survey. Licence no.  
AC0000814278



**NATIONAL  
MAP CENTRE**