



Scale Bar 1:50

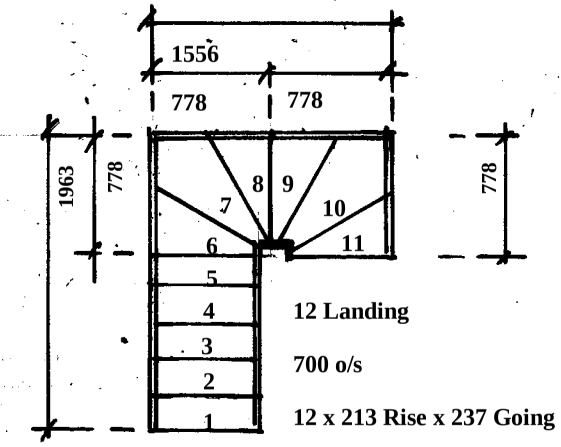

Proposed Staircase Plan

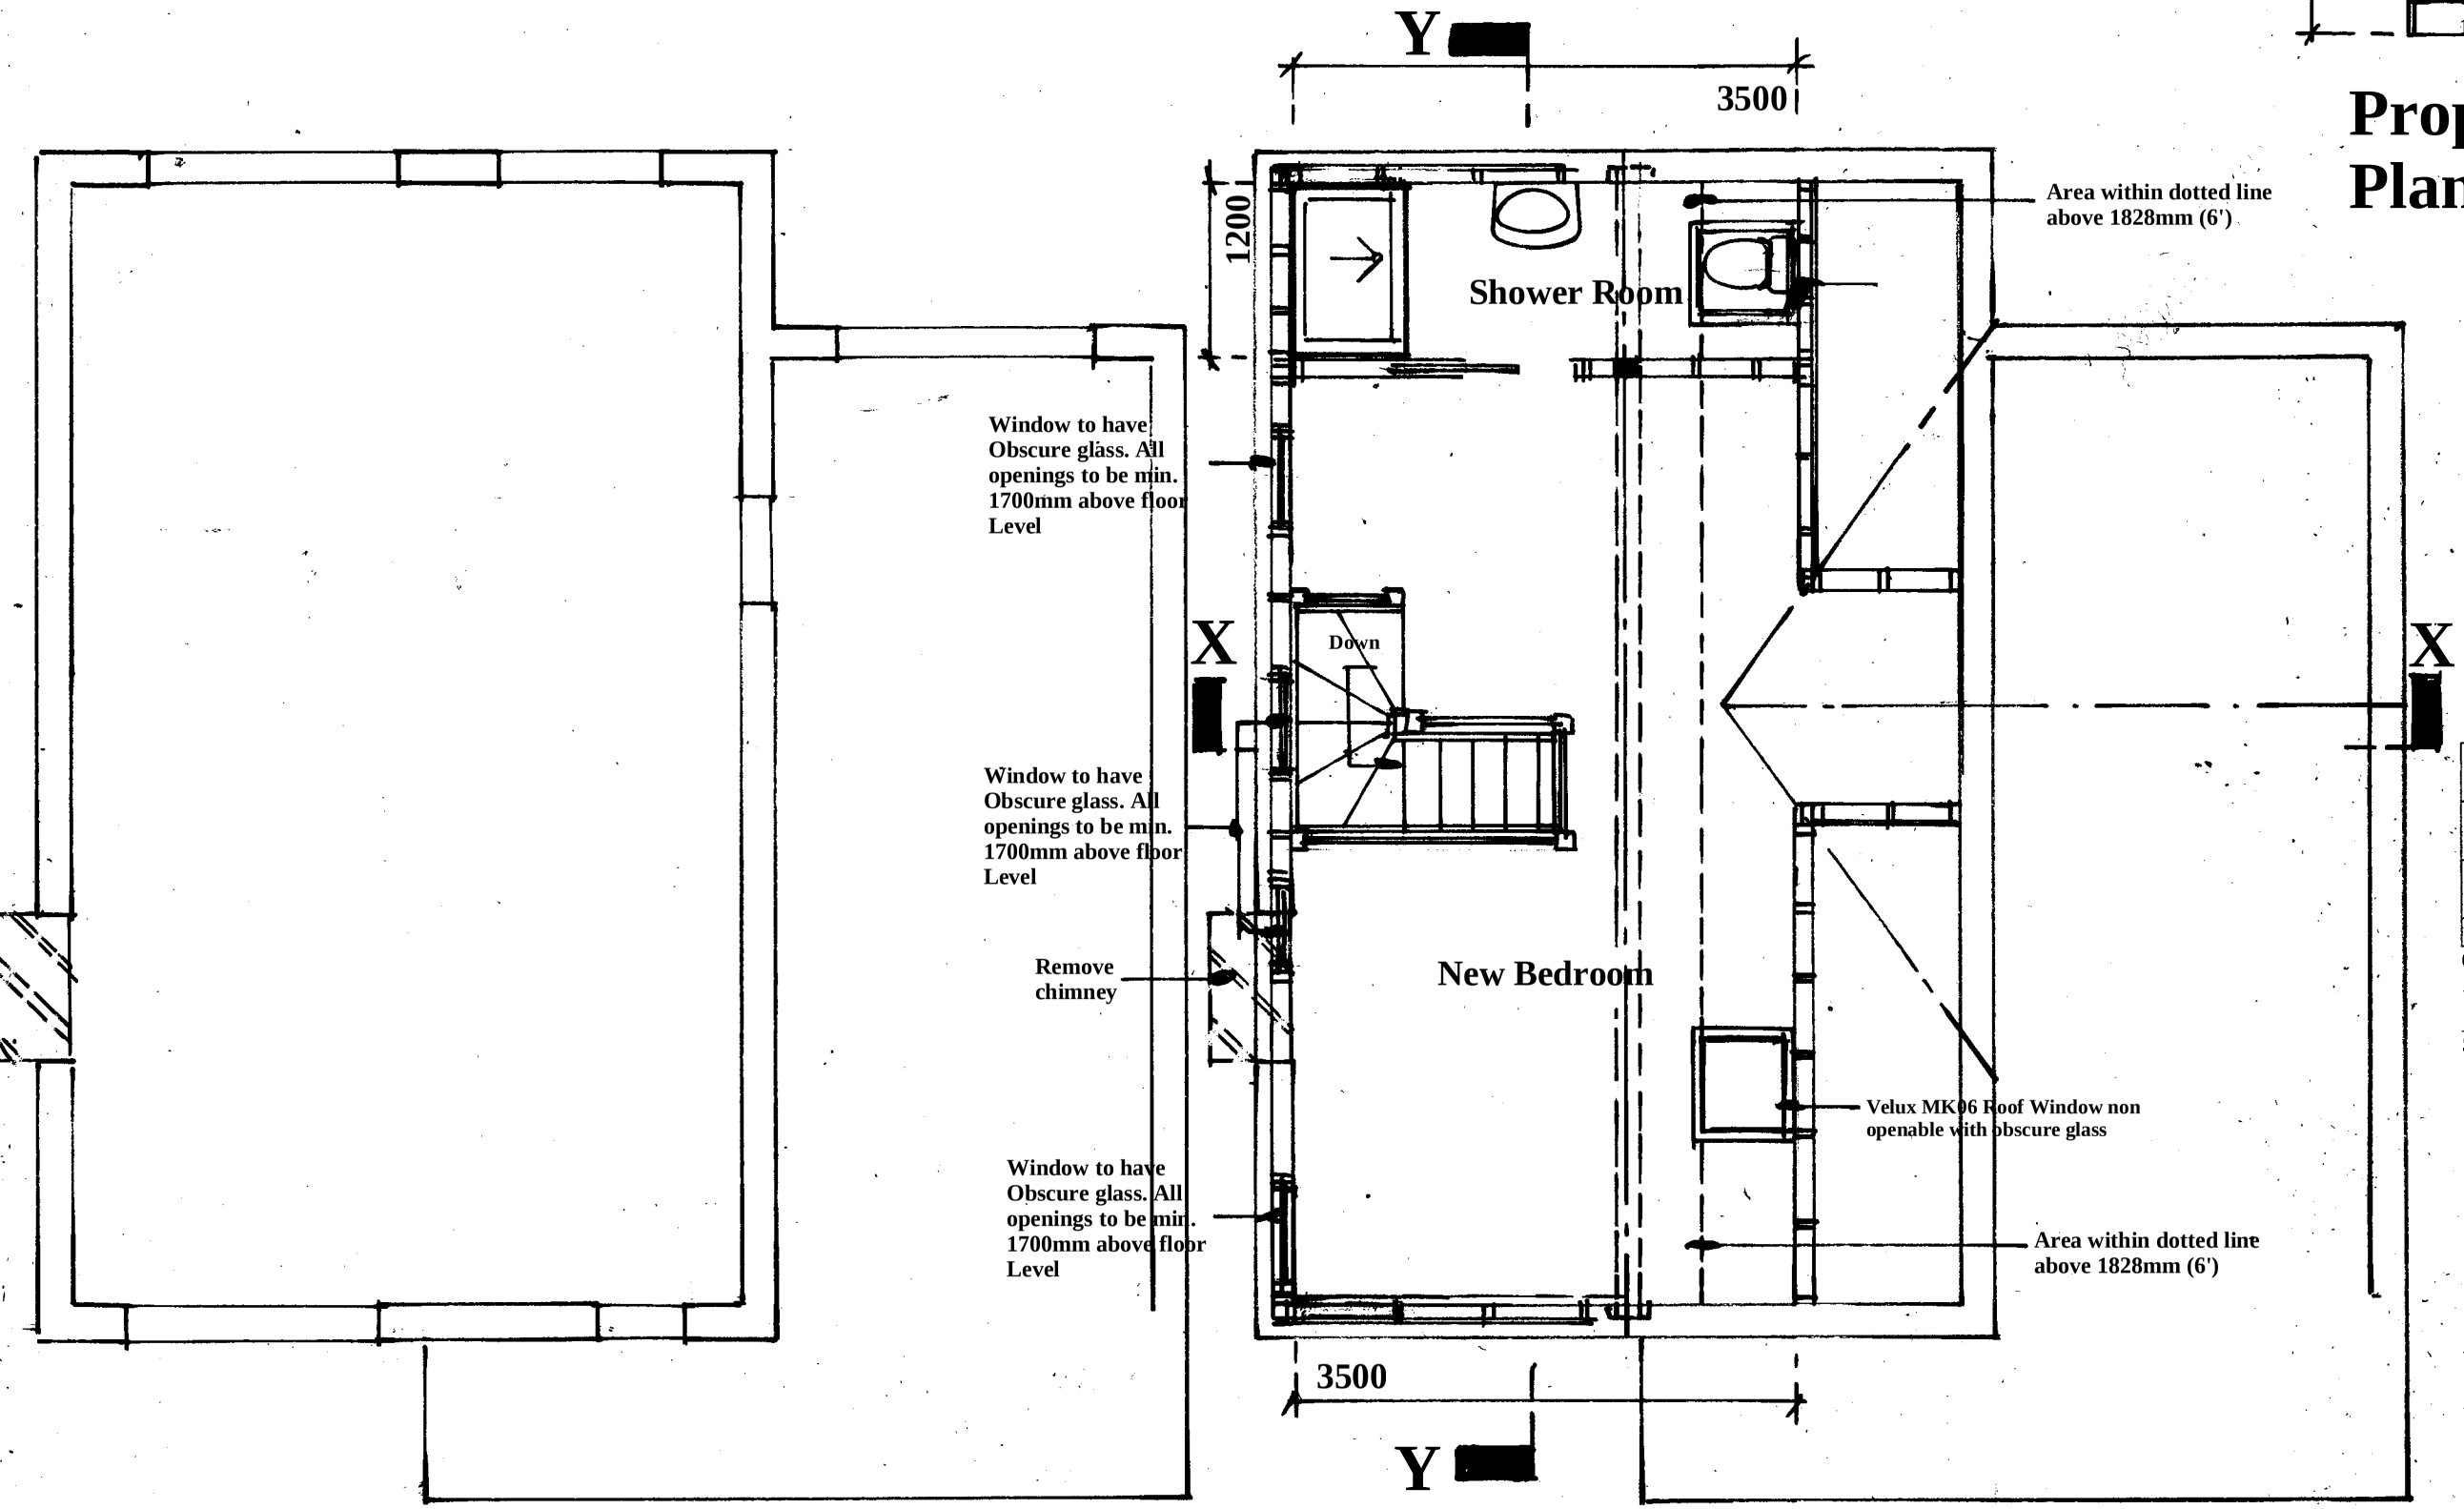

Proposed Joist Layout

Proposed Loft Room Plan

~~Amendments~~	~~Date~~

Client

Mr & Mrs Critchley

Site Address

31 Warren Drive
Southwater
Horsham
West Sussex
RH13 9GL

Proposal **Loft Conversion**

Drawing Title **Proposed Joist/ Loft Room Plan**

Date **26/06/26** Drawn **S. Burrows**

Scales **1:50 on A3**

DWG NO.	REV
S13544/2	