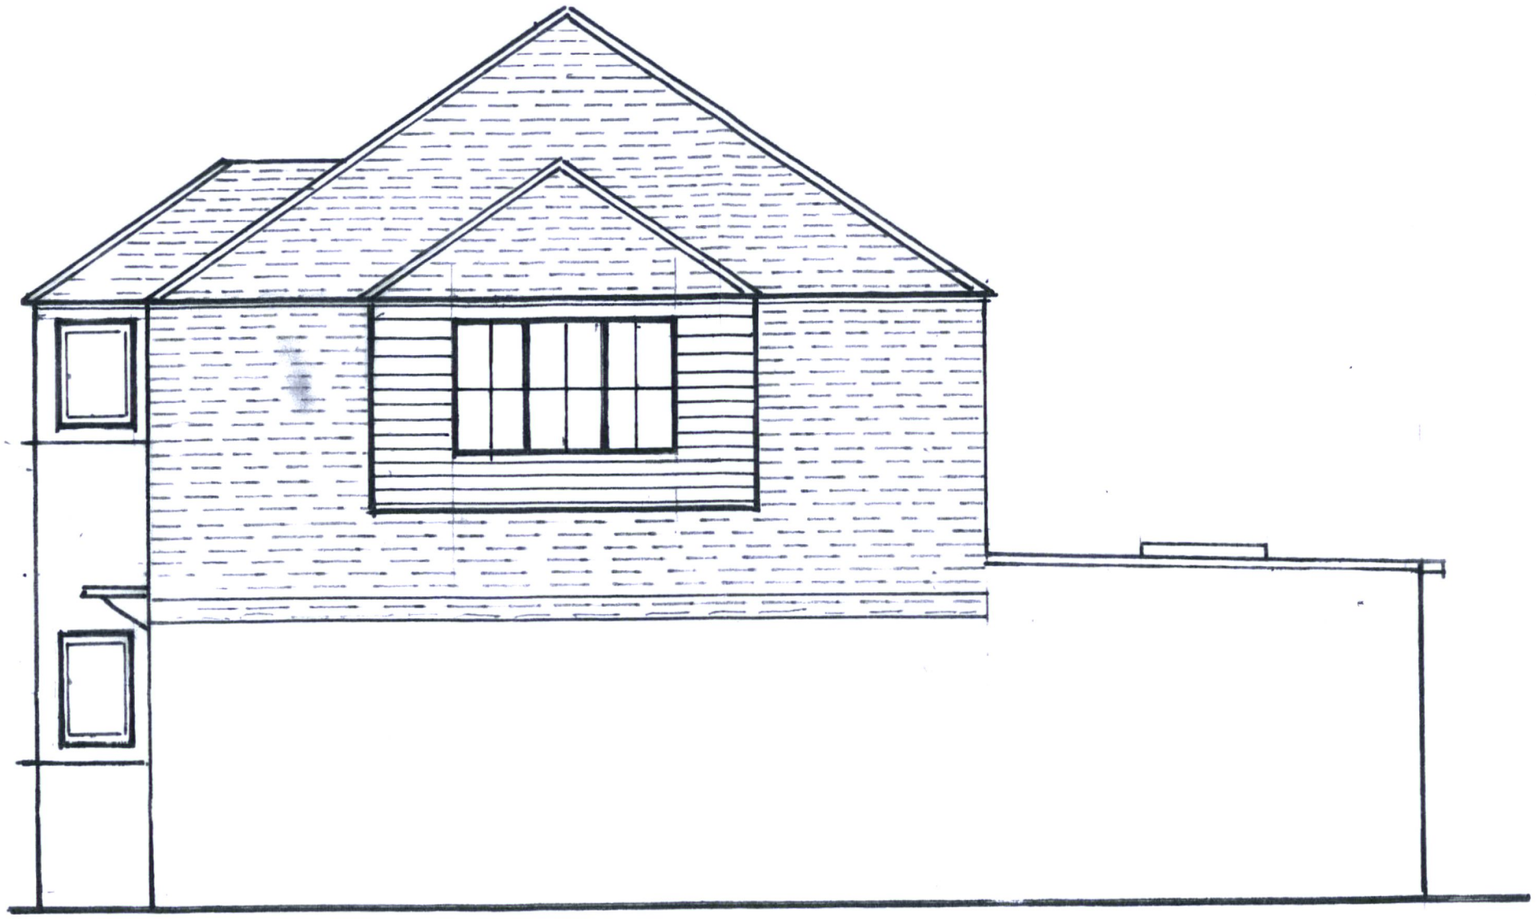


View A A (See Drg 100)

0 1 2 3 A3

m

Proposed Rear Extension To 5 Brickyard Way Kilnwood Vale Faygate Sussex RH12 0AE For Mr & Mrs Constable	Drg 103
	Scale 1 50
	Date 15 03 2023
	DBy R M B