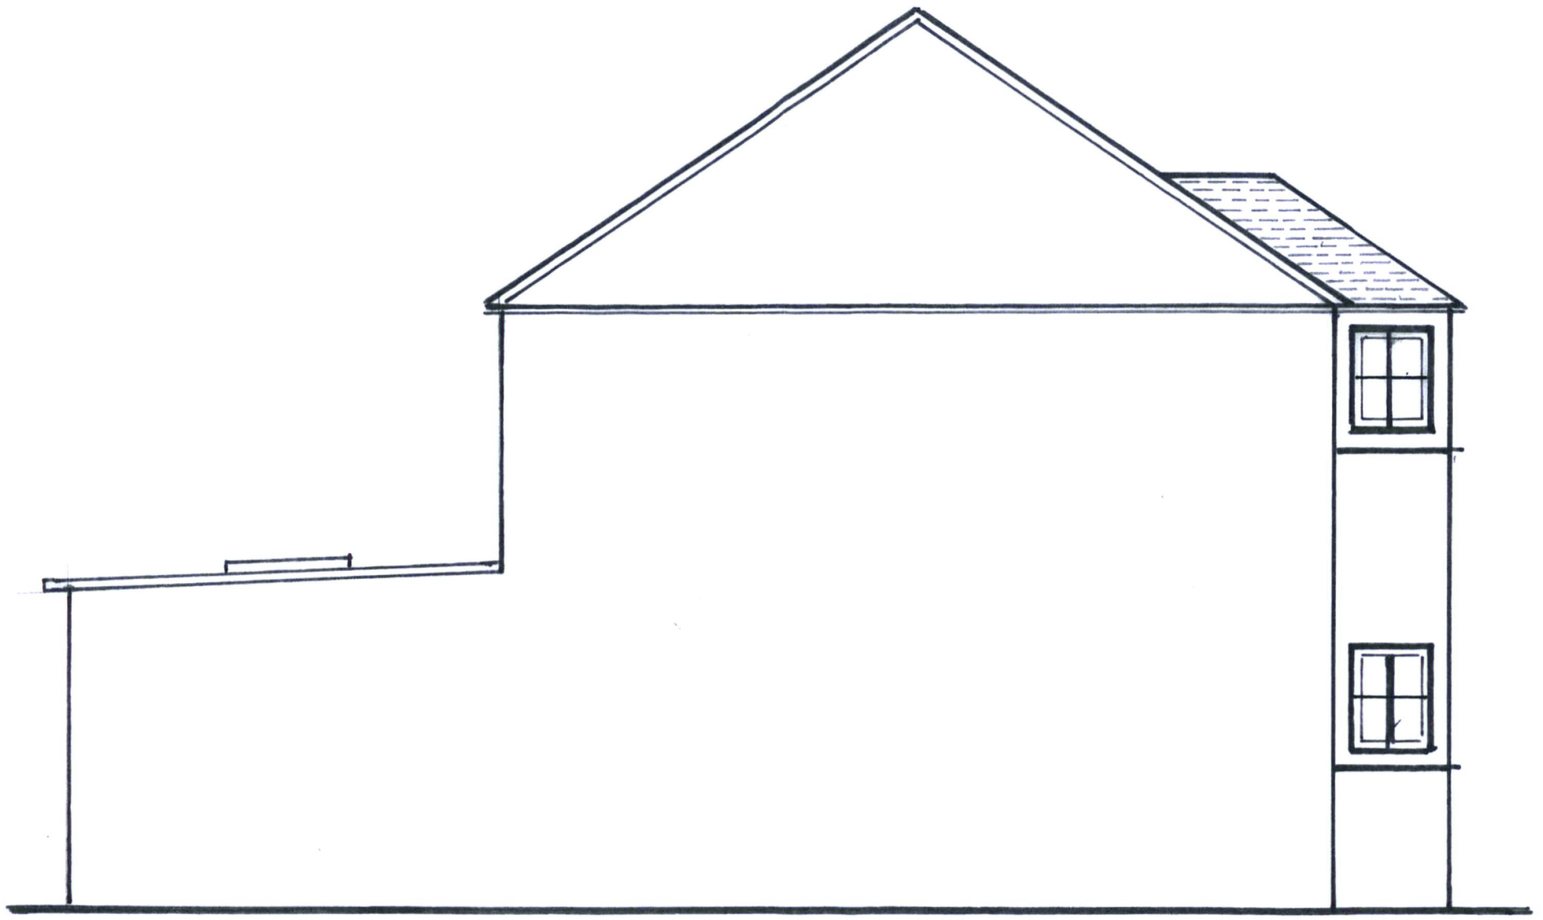


View B B (See Drg 100)

0 1 2 3 A3

m

Proposed Rear
Extension To
5 Brickyard Way
Kilnwood Vale
Faygate Sussex
RH12 0AE
For Mr & Mrs Constable

Drg N° 106

Scale 1:50

Date 14 03 2023

By R M B