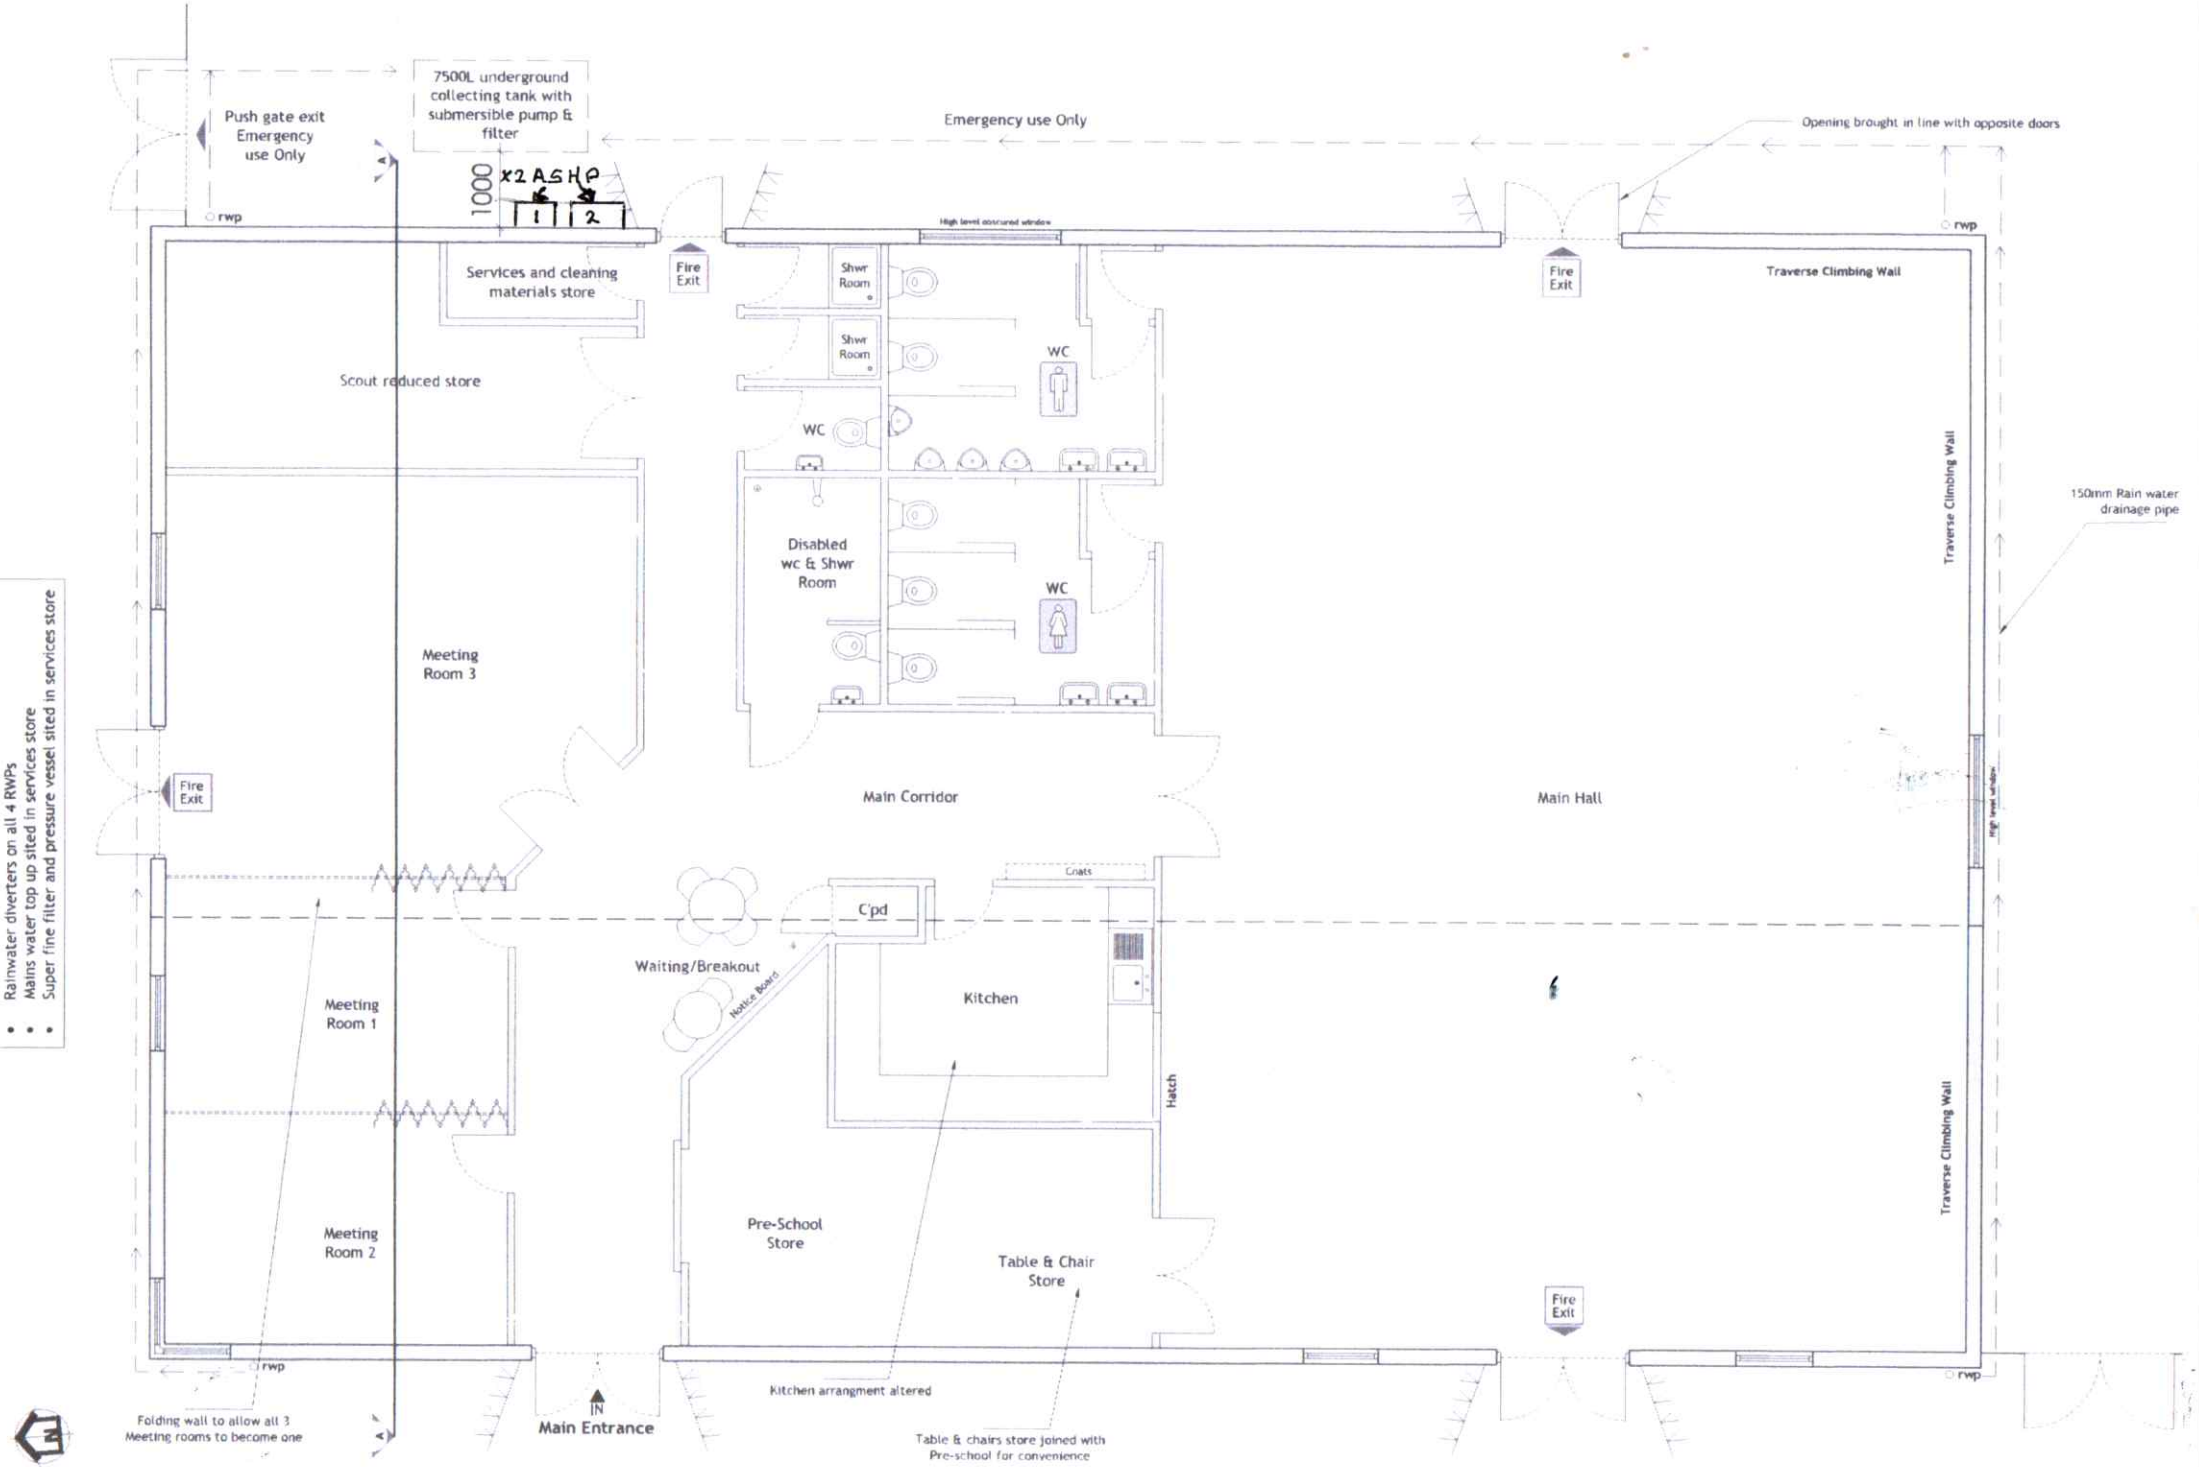

PLATFORM 3

+00 Ground Floor Plan

Scale in Metres 1:50 @ A2

Proposed Floor Plan

Henfield Scout Community Centre, Cragitts Lane, Henfield

The Clarkes Mead Trust

Jan 2021

724-21

As shown

H