Elevation A

Pre-Existing
100cm high panel fence

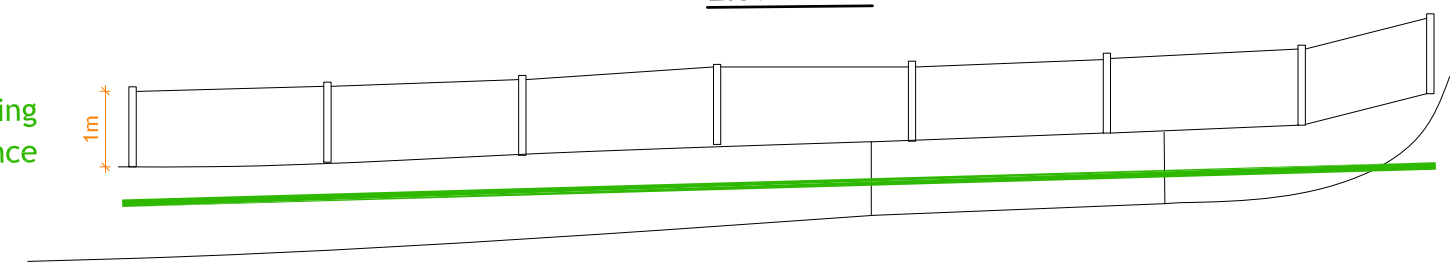

Existing
100cm high post and rail fence

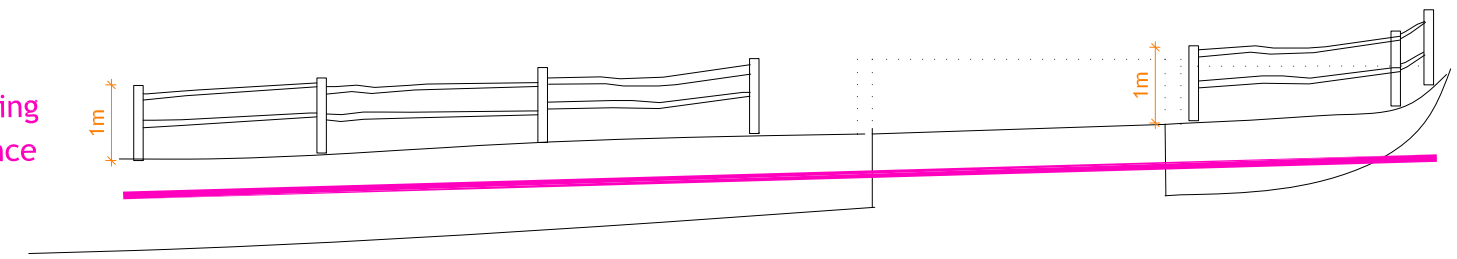

Elevation B #1

Pre-Existing
100cm high panel fence

Existing
100cm high post and rail fence

Elevation B #2

Pre-Existing
50cm block wall

Existing
100cm high horizontal planelling

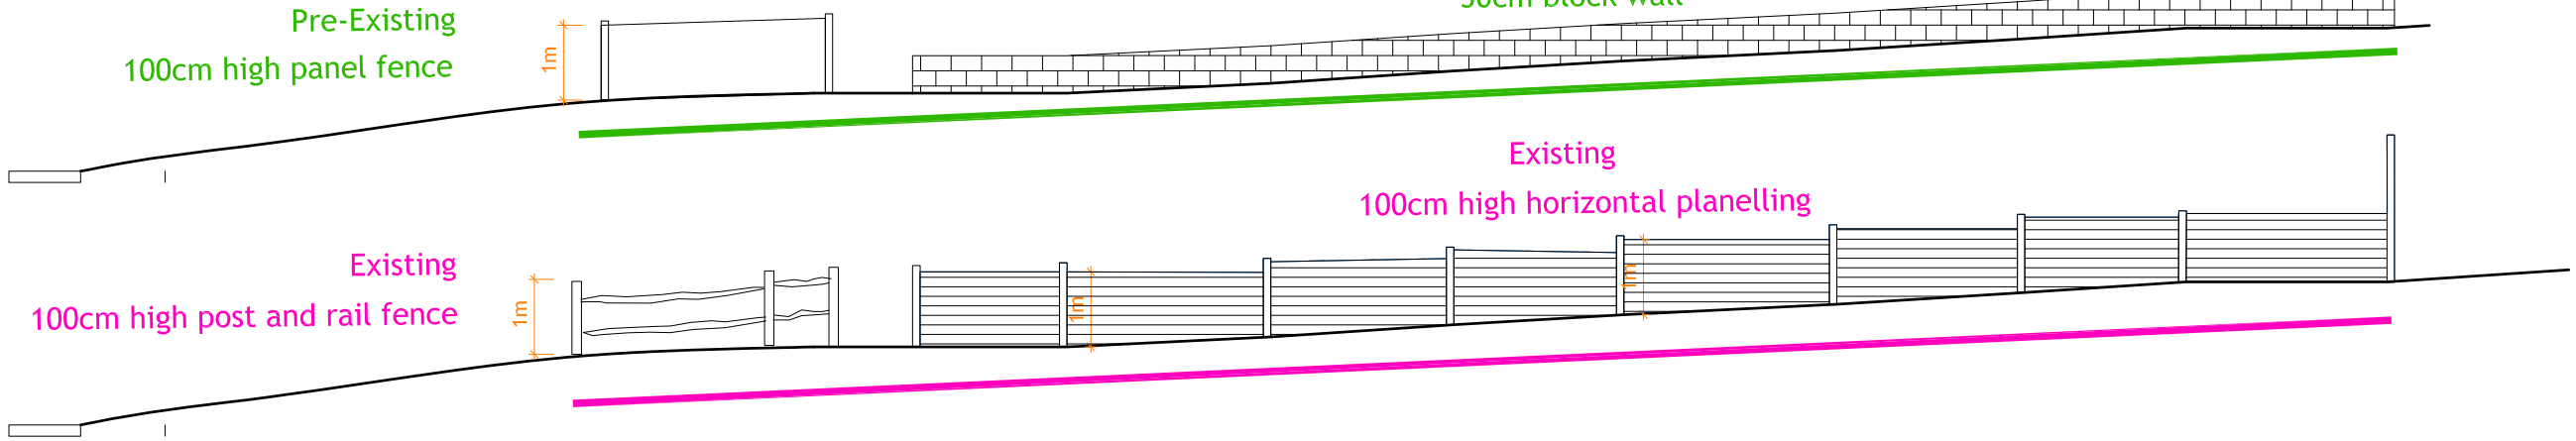

Elevation C

Pre-Existing
50cm block wall

Existing
200cm high horizontal planelling

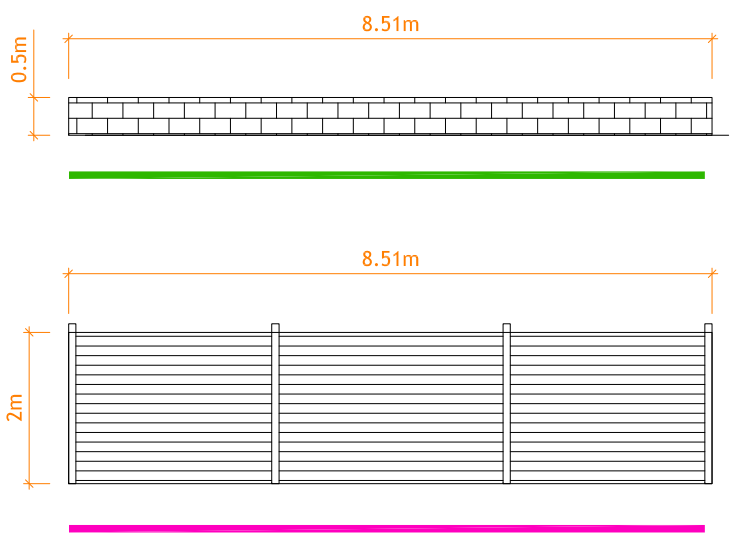

+EL Existing & Proposed Elevations 1:100

Scale in Metres 1:100

0 1 2 3 4 5 6 7 8 9 10

revision	date	description

project
1 Rosemary Ave
Steyning
BN44 3YS

client
Barett

date	scale	drawn
Oct 2023	As Shown@A4	

drawing
Certificate Of Lawful Developement-Fence

drawing number	revision
C19-301	B