NOTES

- DO NOT SCALE OFF THIS DRAWING EXCEPT FOR PLANNING PURPOSES
- CHECK ALL DIMENSIONS ON SITE BEFORE ANY WORK IS COMMENCED
- ALL GOODS MATERIALS AND WORKMANSHIP MUST CONFORM WITH CURRENT BUILDING REGULATIONS, BRITISH STANDARDS AND CODES OF PRACTICE
- COPYRIGHT OF THIS DRAWING IS RETAINED BY THE ARCHITECT AND IT MUST NOT BE REPRODUCED WITHOUT WRITTEN CONSENT

N

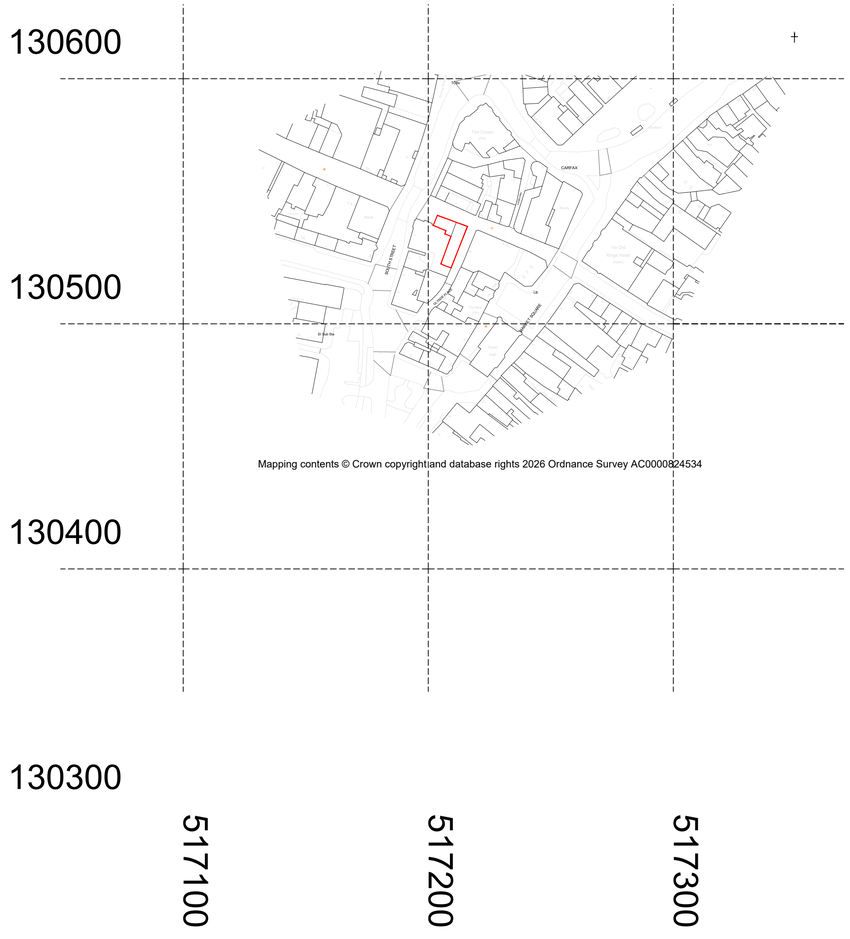

Mapping contents © Crown copyrightand database rights 2026 Ordnance Survey AC0000824534

Location Plan - 1:1250 @ A1

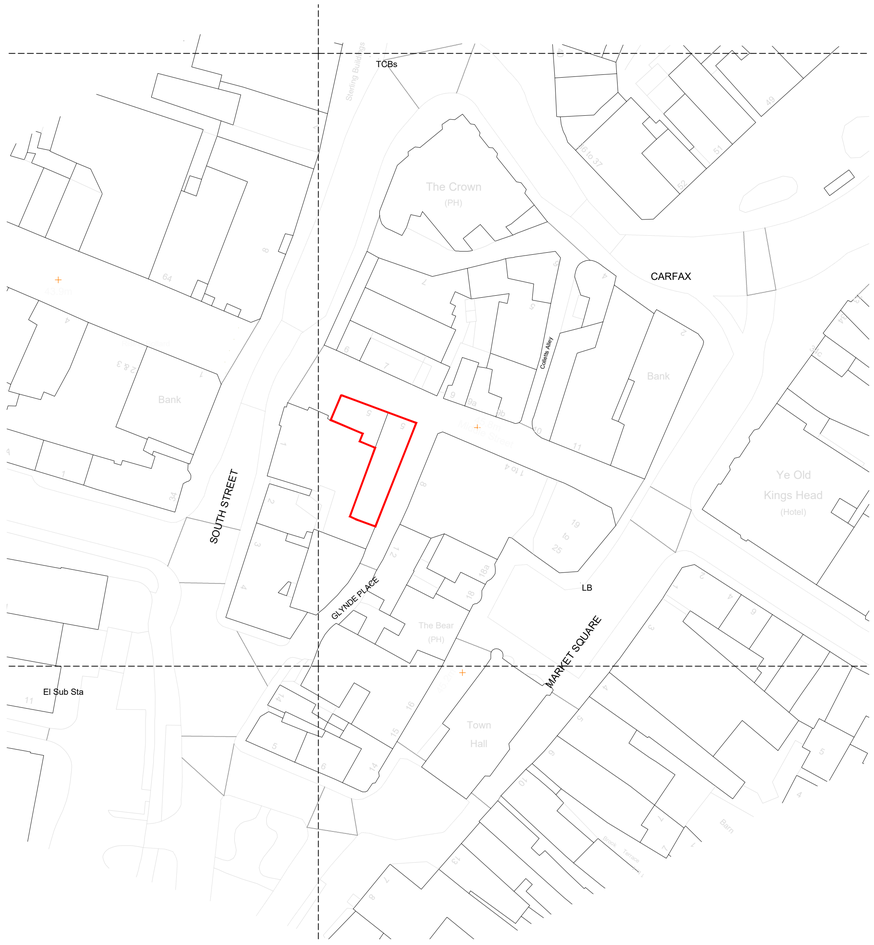

Block Plan - 1:500 @ A1

1:1250 0m 10m 20m 30m 40m 50m

scale 1:1250 @ A1

0m 5m 10m 15m 20m 25m 30m 35m 40m 45m 50m

scale 1:500 @ A1

REV	DATE	BY	AMENDMENT

folkes architects
The Old Forge
6 Church Street
Storrington
West Sussex
RH20 4LA
t: 01903 869829
info@folkesarchitects.co.uk

CLIENT
Ricky Juneja

JOB TITLE
5 & 5A Middle Street
Horsham
West Sussex
RH12 1NW

DRAWING TITLE
Block and Location Plan

PROJECT STAGE
PLANNING

DRAWING STATUS
PLANNING
NOT FOR CONSTRUCTION USE UNLESS STATED AS 'CONSTRUCTION'

DATE	SCALE	DRAWN BY / CHECKED BY
Nov 2026	as shown	LA / MF

JOB NO.	DRAWING NO.	REVISION
26076	3.03	