

Front Elevation (North)



Side Elevation (East)

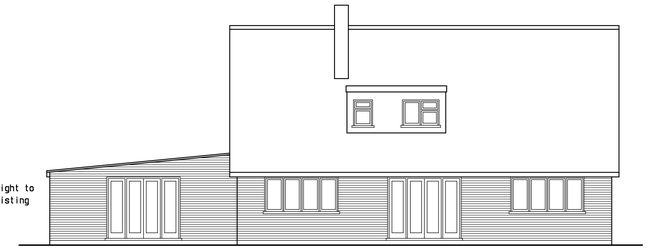

Rear Elevation (South)



Side Elevation (West)

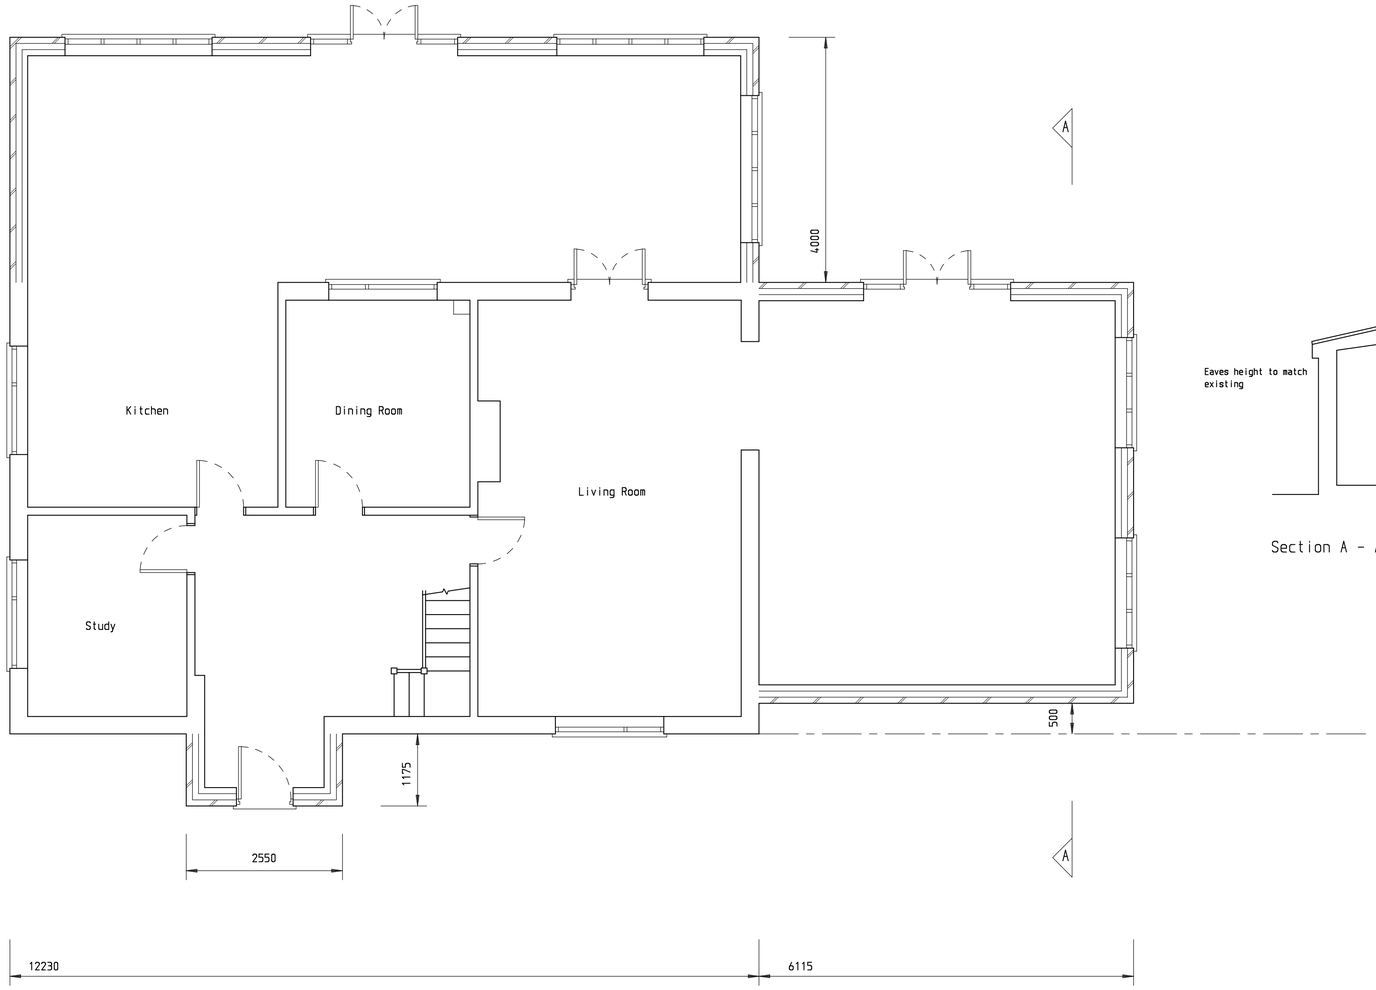

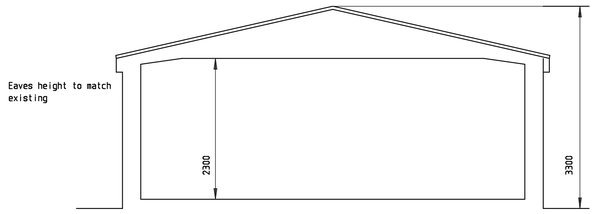

Section A - A

0 1m 2m 3m

Scale Bar 1:100 at A1

0 1 2 3

Scale Bar 1:50 at A1

Revisions			
No.	Date		By
A	01.04.25	Eaves height lowered to match existing. Section added.	PDR

Project

5, Netherton Close, Southwater

Drawing Title

Proposed Ground Floor Plan and Elevations

Client

Mr & Mrs D. Grover

Scale 1:50, 1:100

Date 31.1.25 | Drawn PDR | Checked

Drawing No. 24/04/6

Rev. A

Somersbury Design