

EXISTING FLOOR PLAN

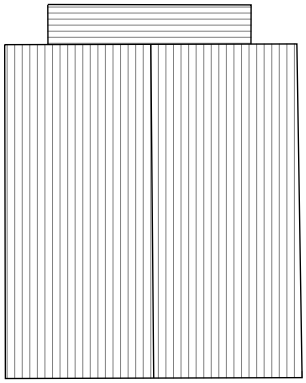

EXISTING ROOF PLAN

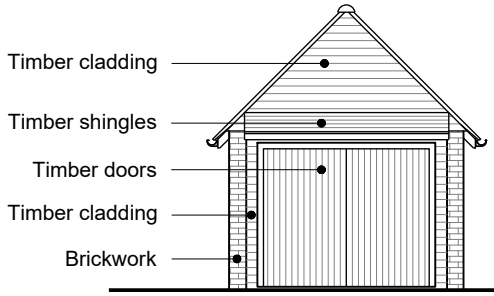

EXISTING FRONT ELEVATION

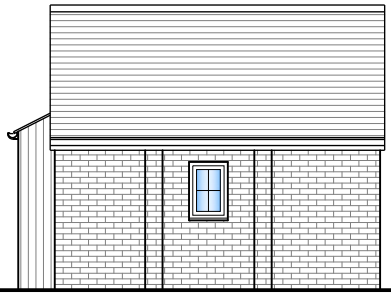

EXISTING SIDE ELEVATION

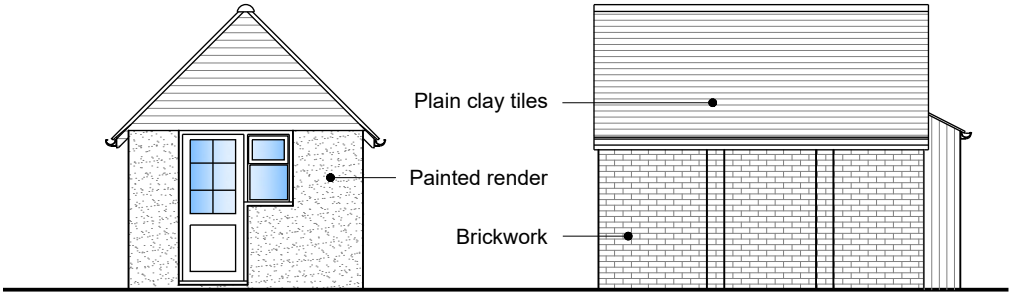

EXISTING REAR ELEVATION

EXISTING SIDE ELEVATION

0m 1m 2.5m 5m

Scale 1:100

mark alford design architecture
Heatherlands Bracken Lane Storrington West Sussex RH20 3HS
T: 01903 740033 E: office@markalforddesign.com

client: MS PAULINE DAVENPORT

project title: 31 PULBOROUGH ROAD, STORRINGTON
PROPOSED REPLACEMENT GARAGE

drawing title: EXISTING PLANS AND ELEVATIONS

drawn by: MSA date: APR 25 scale: 1:100 @ A4

issue status: design ☒ BofQ ☐ construction ☐ record ☐

drawing number: **20368 / P301** revision:

This drawing may not be used or reproduced without written consent. Copyright reserved
No dimensions to be scaled from this drawing except for Planning purposes.