1 0 1 2 3 4 5

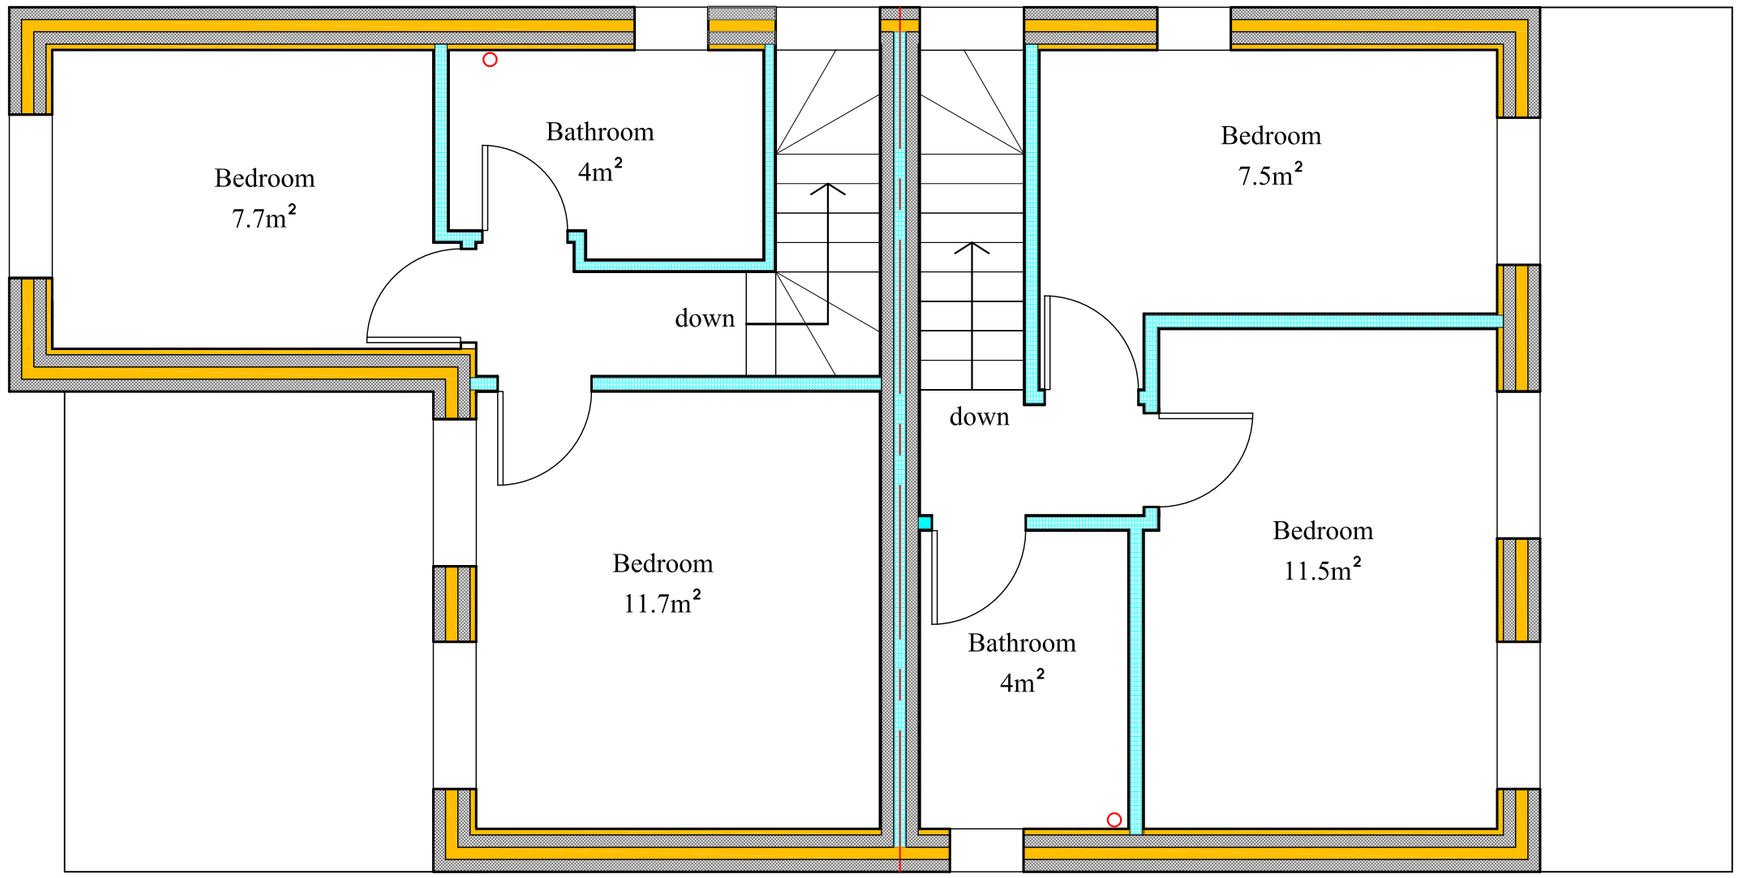

First Floor First Floor

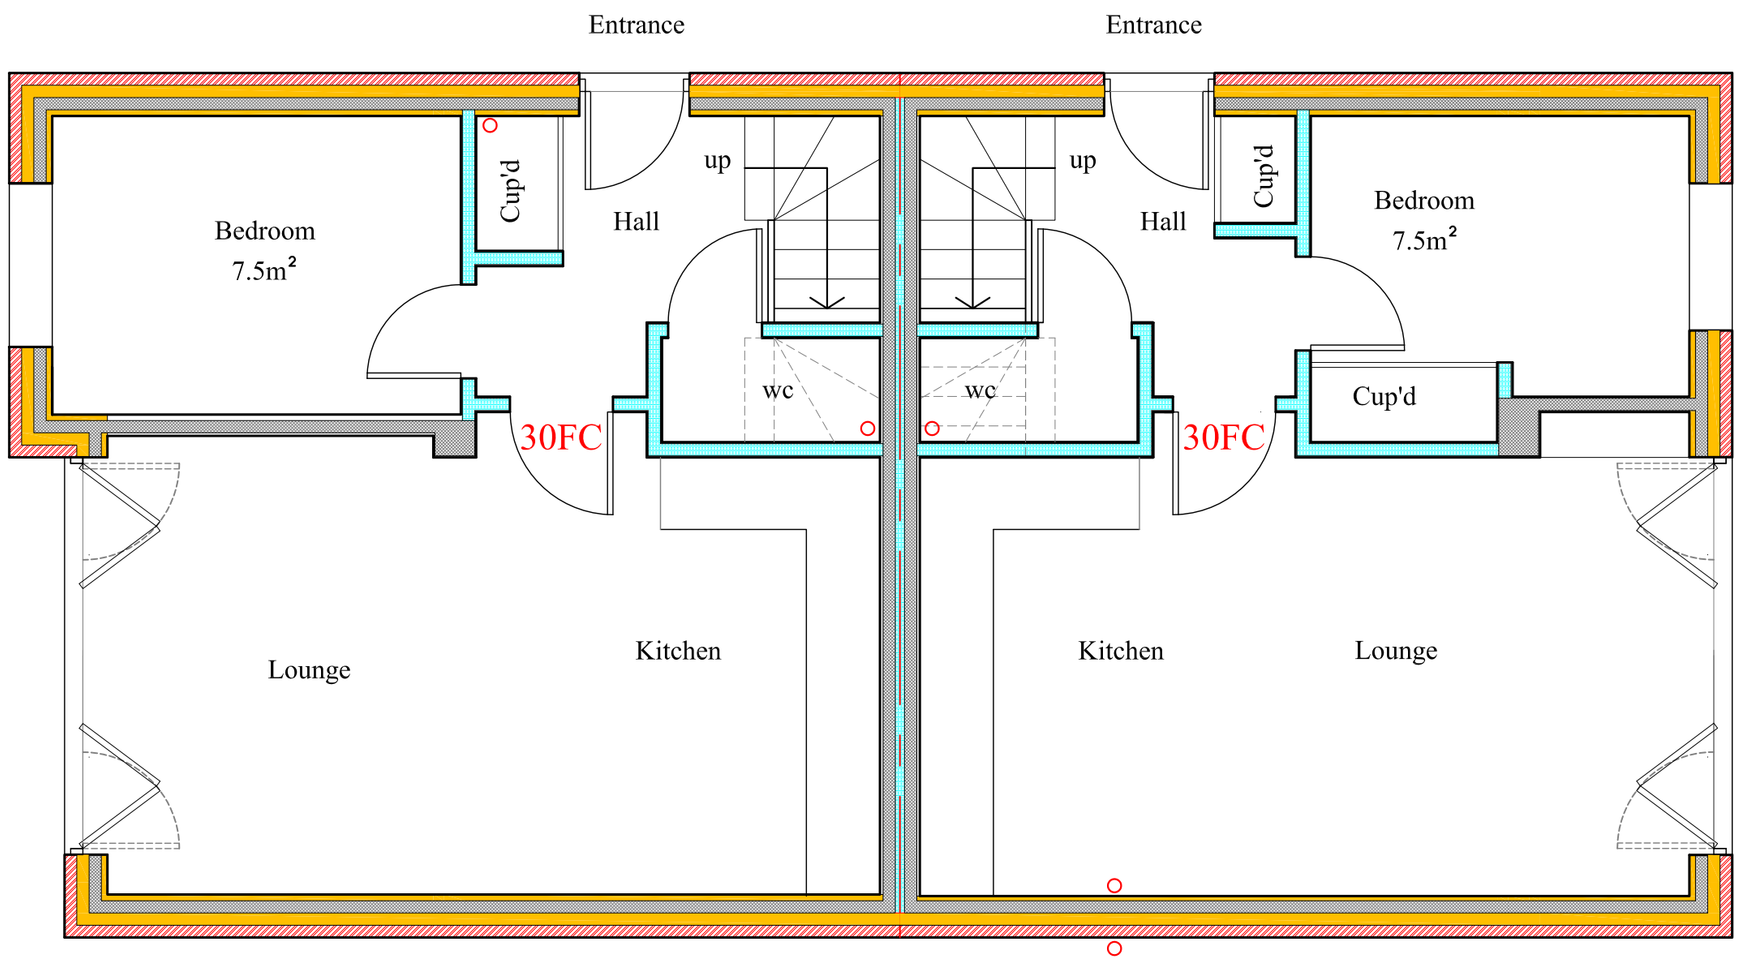

Ground Floor Ground Floor

No. 85A

Peter J. Gardner
Architectural Design Consultant
www.architecturaldesignsolutions.co.uk
07967 205249

JobTitle	85 Timber Mill	
Drawing Title	APPROVED FLOOR PLAN GA	
Client	D.A	
Date	06/02/2025	
Drawn	P.J.G	
Scale	1:50 on A2	
Drg No.	TM/BR/11	A