1 0 1 2 3 4 5

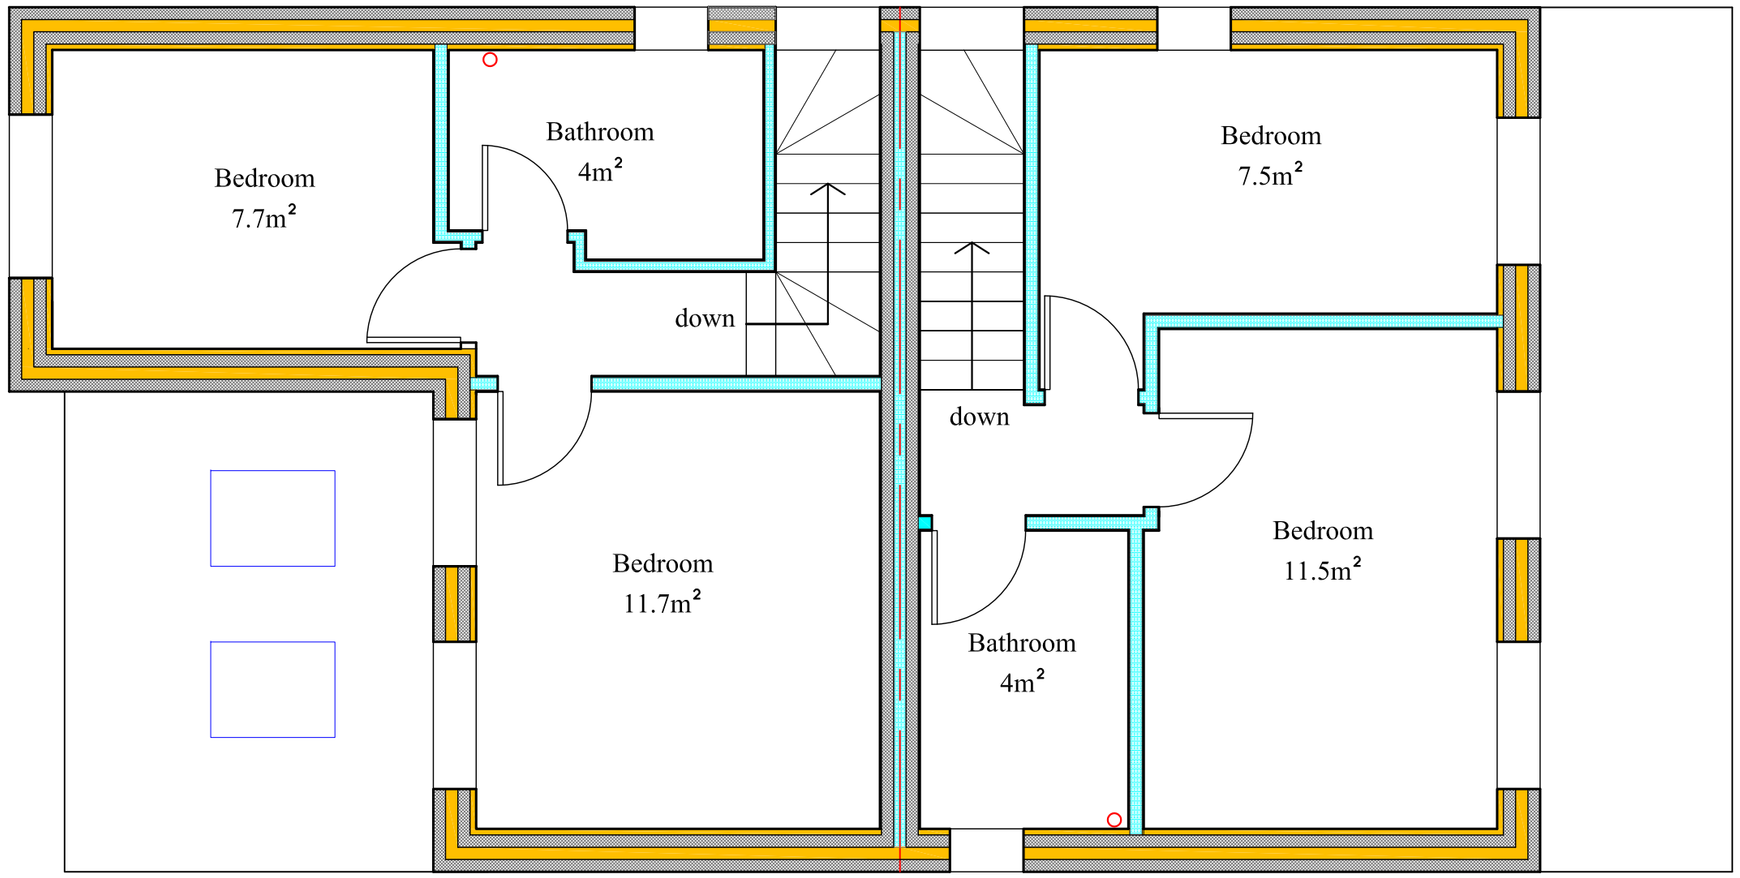

First Floor First Floor

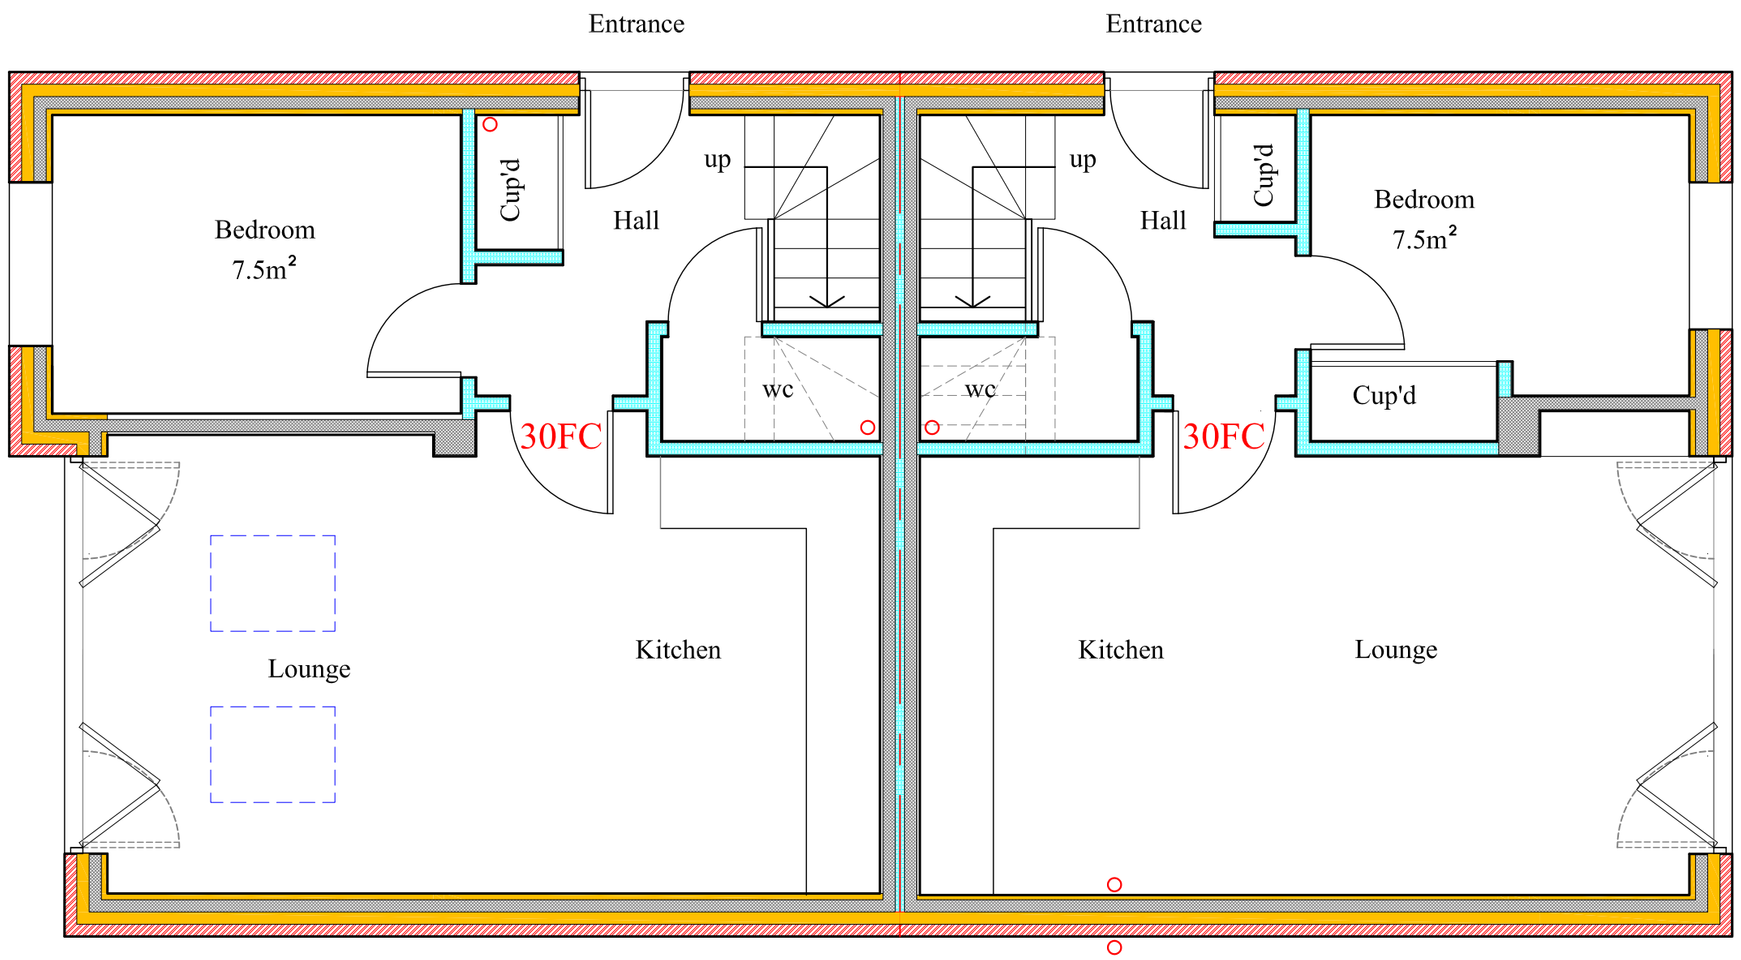

Ground Floor Ground Floor

No. 85A

Peter J. Gardner
Architectural Design Consultant
www.architecturaldesignsolutions.co.uk
07967 205249

JobTitle	85 Timber Mill
Drawing Title	PROPOSED FLOOR PLAN GA
Client	D.A
Date	06/02/2025
Drawn	P.J.G
Scale	1:50 on A2
Drg No.	TM/BR/11 B