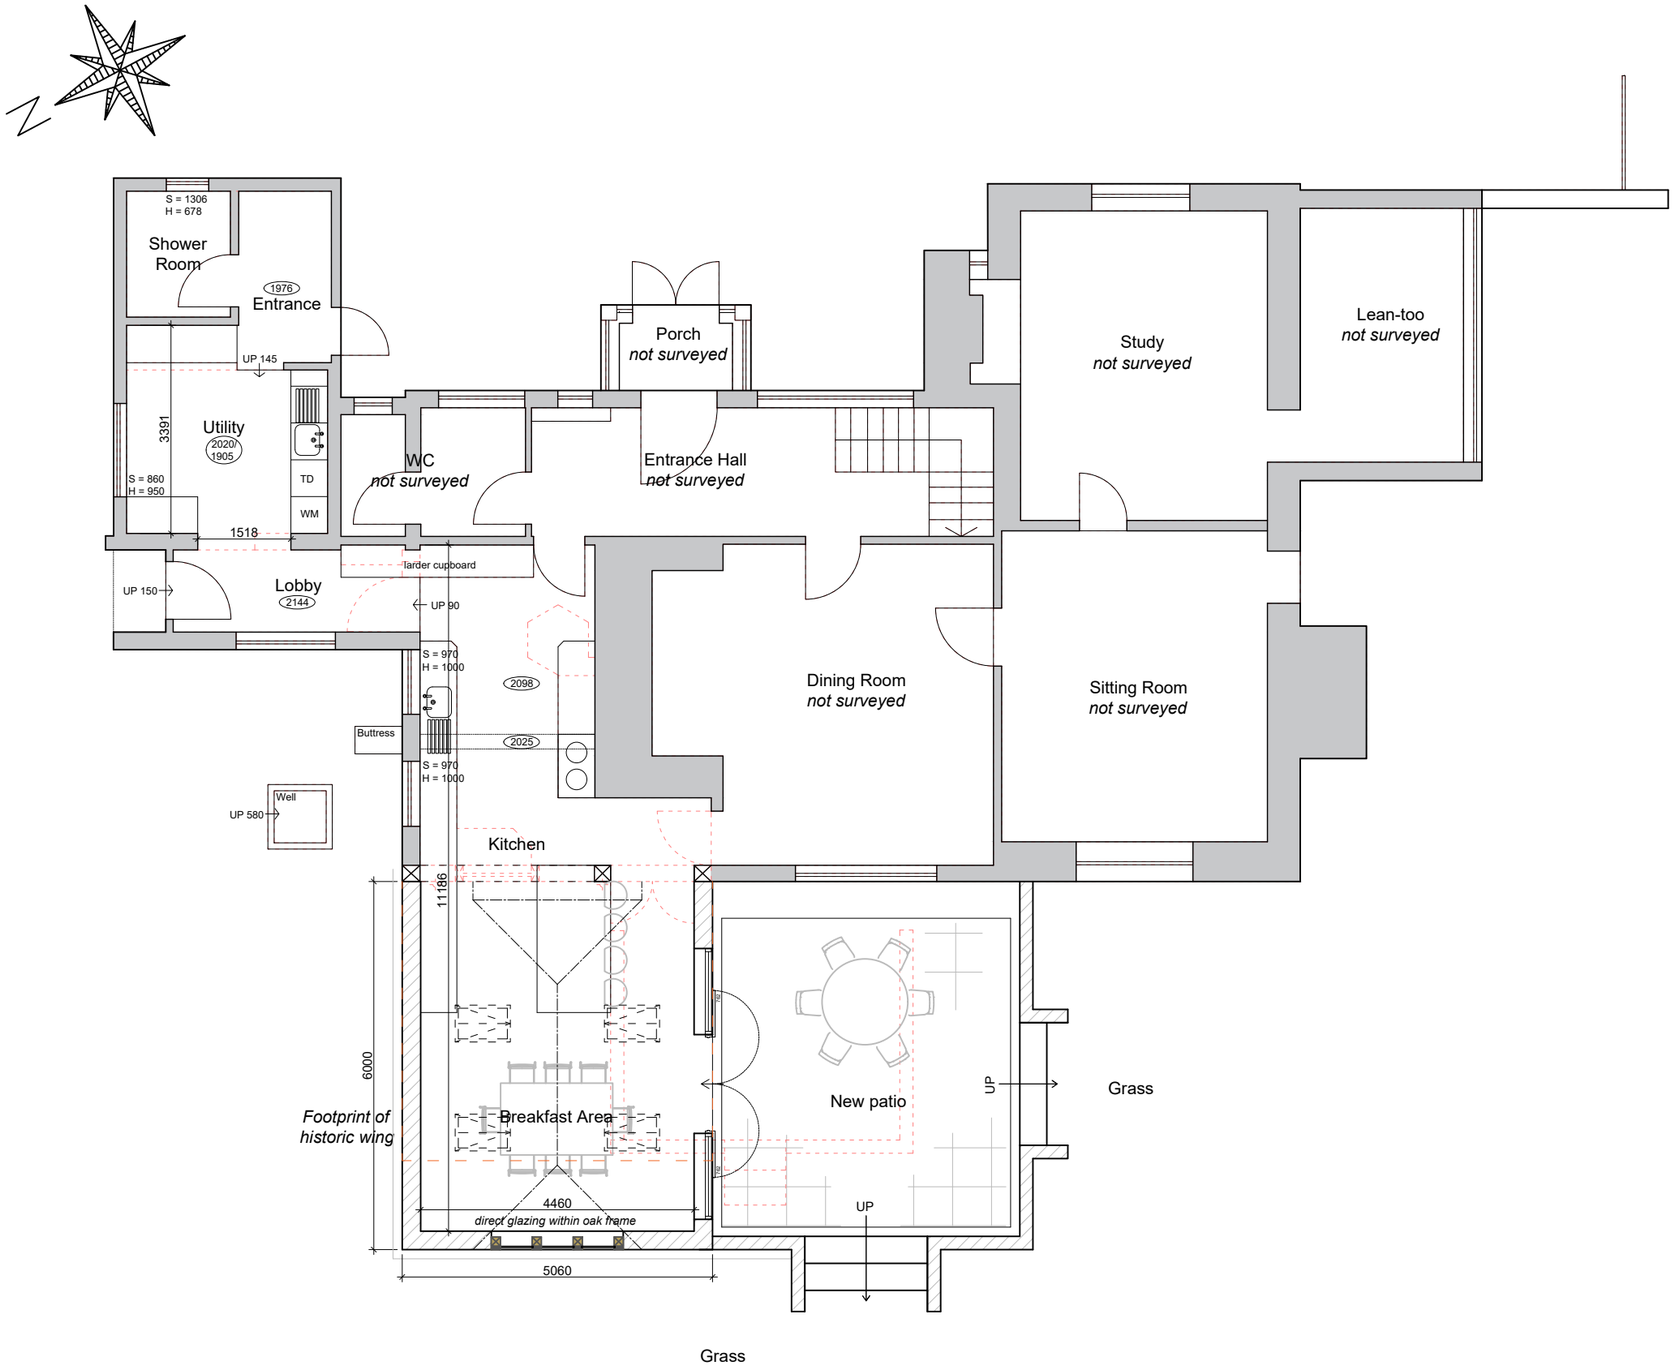

Ground Floor Plan
Scale 1:100

0 1 2 3 4 5 10

SCALE BAR 1:100

Do not scale from this drawing. Figured dimensions only to be taken. Check all dimenions prior to setting out. Report all discrepancies to the Architect.

Revisions

A east window amended following CO comments Jan24 CLB

Robin Nugent Architects
Chartered Architects ©
Castle Barn Sedgwick Horsham
West Sussex RH13 6QJ

T: 01403 734858 F: 01403 738368
E: robin@robinnugentarchitects.co.uk
W: www.robinnugentarchitects.co.uk

Client:
Mr & Mrs Ansell

Project:
Frylands
Frylands Lane, Wineham
West Sussex, BN5 9BP

Drawing Title:
Proposed Ground Floor Plan

Scale: 1:100
Date: Aug23
Drawn by: JD

Drawing No: 23852/210
Revision: A

< Original size 60mm - A3 at full size >