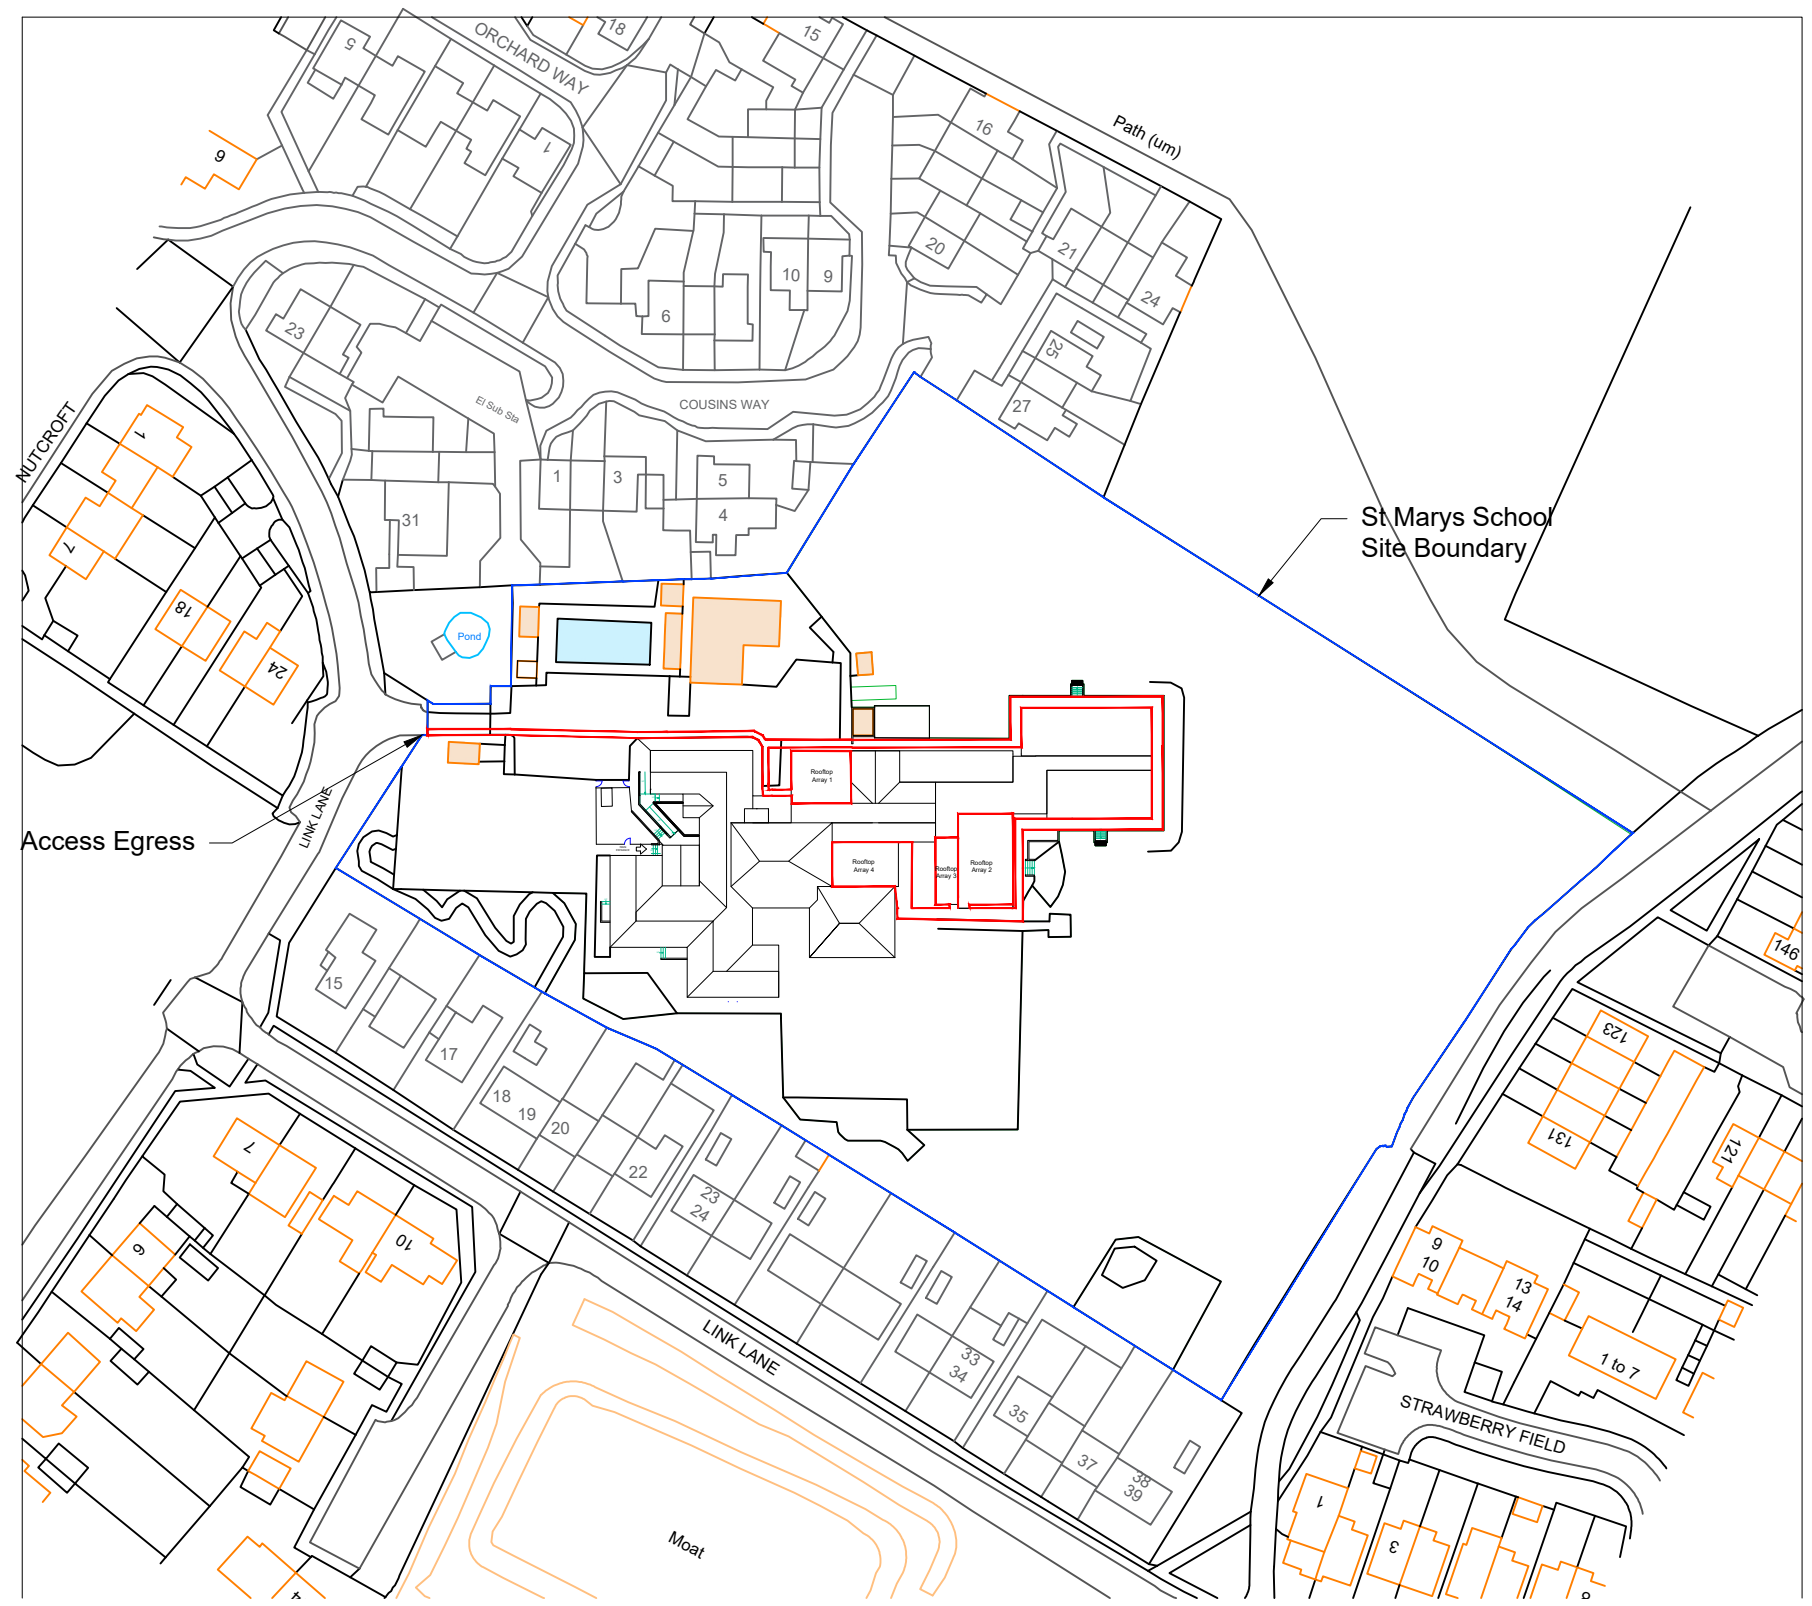


- Notes:
1. St Mary's Primary School is located within Pulborough to the north east of the town.
 2. Proposed solar panels are JA Solar 465W or similar approved.
 3. The proposed 20kWp project comprises 4 No. solar PV rooftop arrays across 2 No. inverters.
 4. Panels on Rooftops 1, 3 & 4 are to be mounted on frames with ballast weight.
 5. Panels on Rooftop 2 are to be clamped to rails. Rails are secured directly to the roof structure.
 6. Solar panels on rooftops 1 & 4 are connected to a 10 kWp inverter.
 7. Solar panels on rooftops 2 & 3 are connected to a 10 kWp inverter.
 8. Rooftop Array 1: 8 panels in landscape orientation.
 9. Rooftop Array 2: 36 panels in landscape orientation.
 10. Rooftop Array 3: 4 panels in landscape orientation.
 6. Rooftop Array 4: 18 panels in landscape orientation.
 7. Site access and egress is from the west of the site boundary.

CLIENT: 	CONSULTANT:  ReEnergise Project Limited
PROJECT: Diocese of Chichester Solar PV St Mary's CofE Primary School	
TITLE: Site Boundaries and Location Plan	
DRAWING NUMBER: 25-8021-03/DWG-001	SCALE: 1:1250 @A3
STATUS: INFORMATION	REVISION: A