



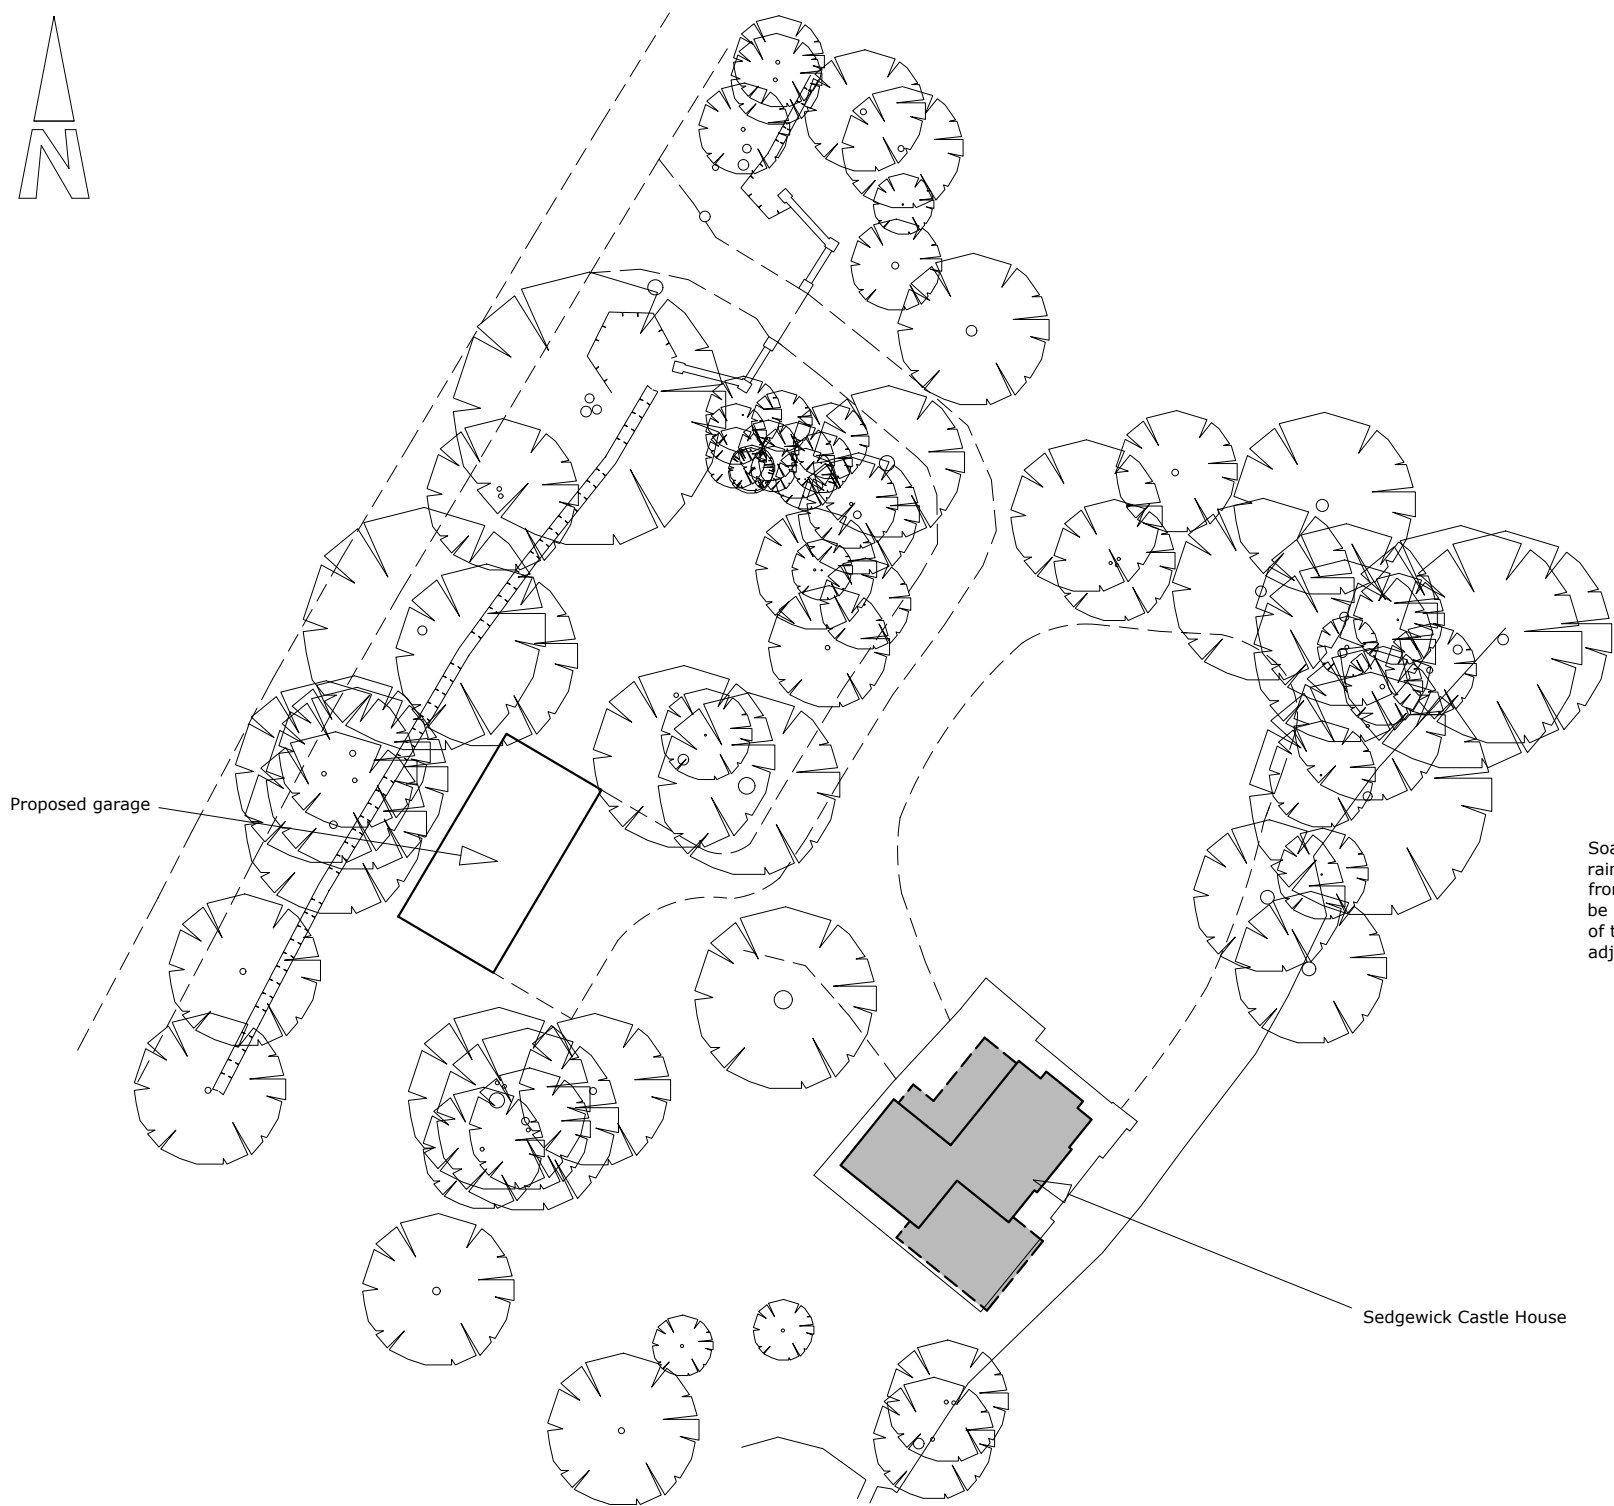

Block plan


Key:

- Root protection area for category A* tree
- Root protection area for category B* tree
- Root protection area for category C* tree
- Root protection area for category U* tree

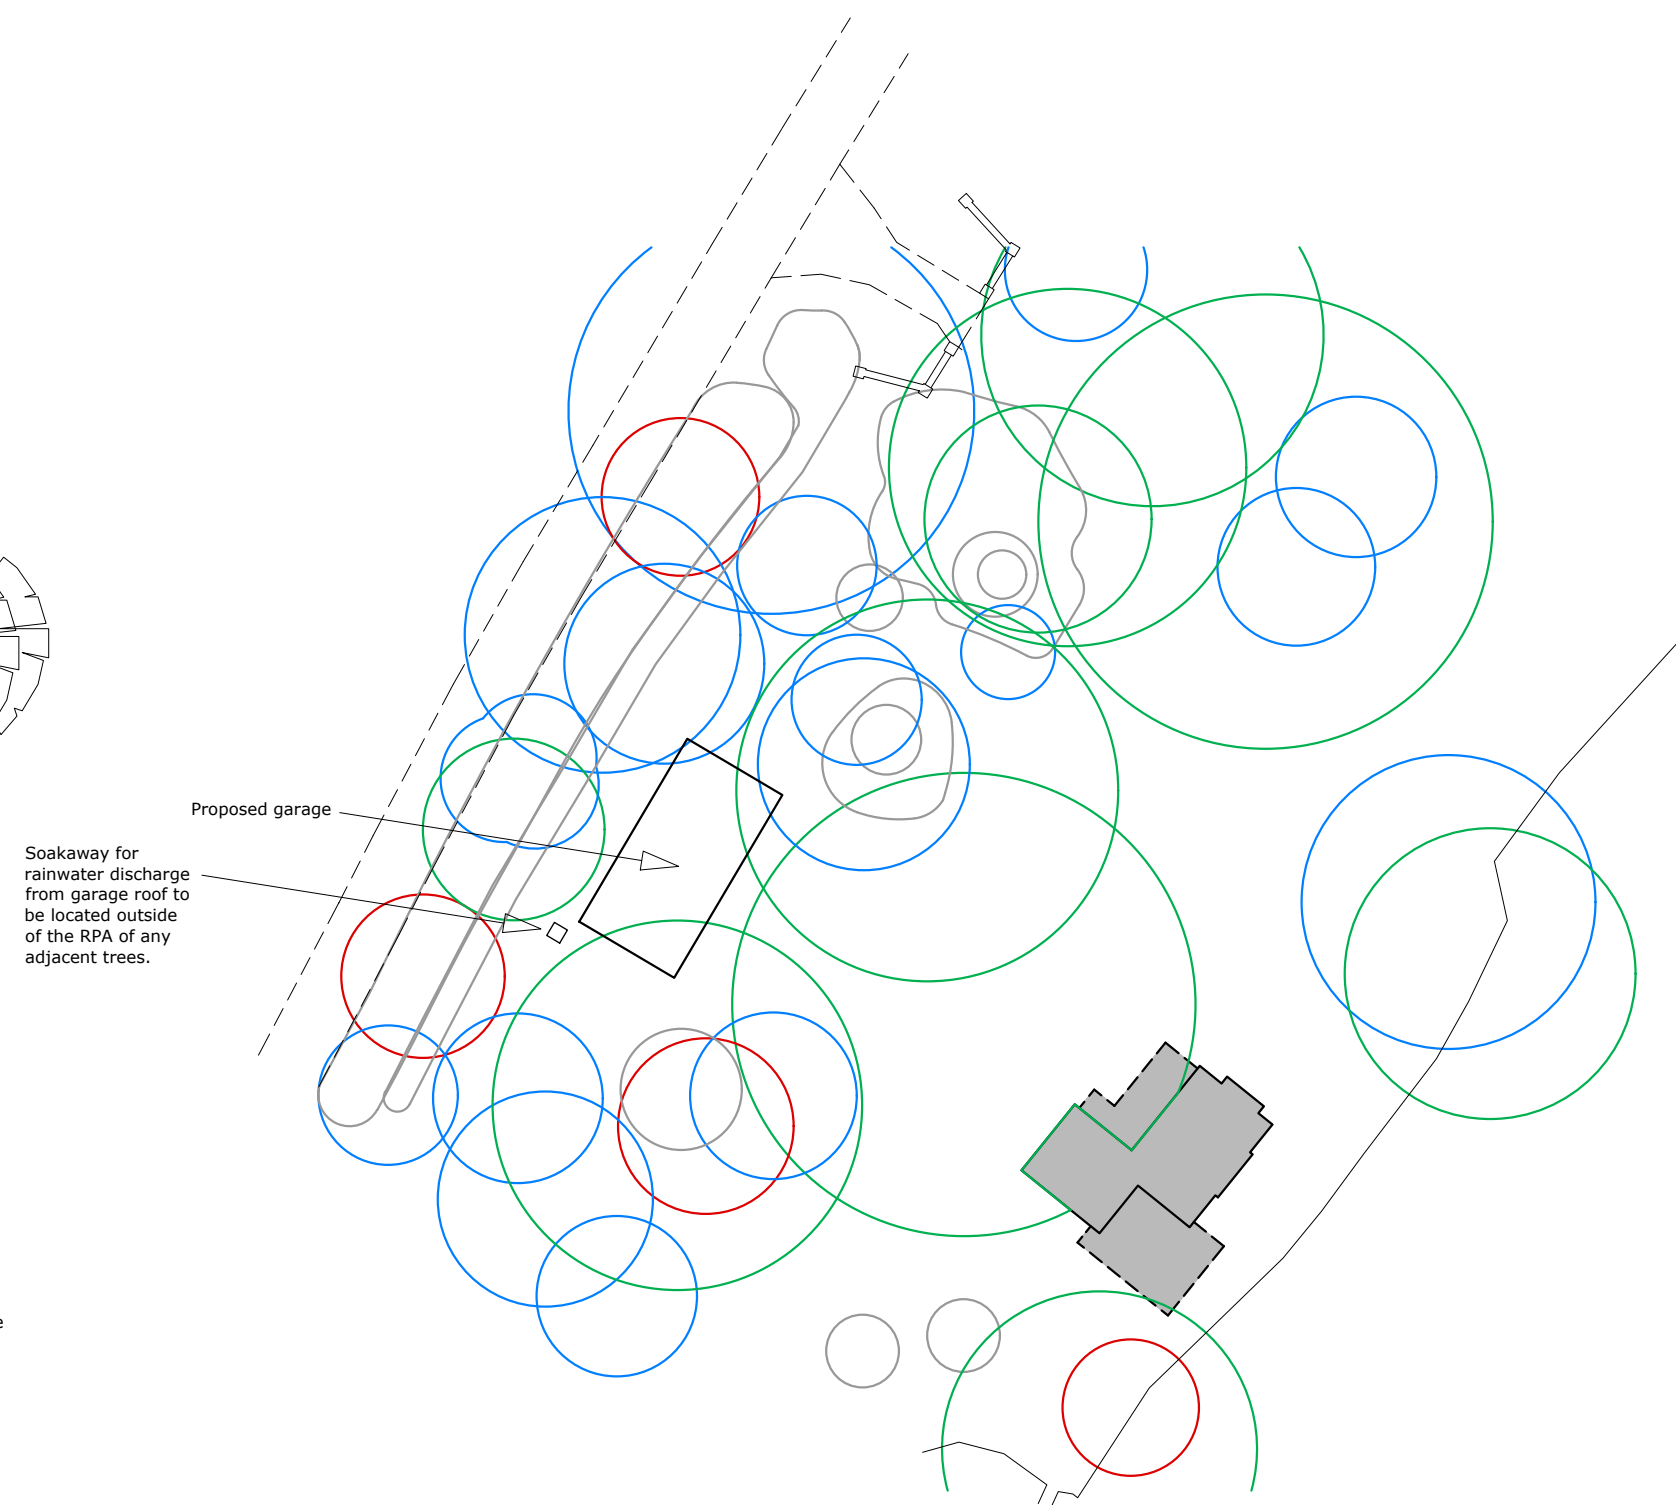

Tree route protection plan

The garage structure is to be supported on a reinforced concrete ground beam on piled foundations to minimise the disturbance to the tree roots of any trees in the locality.

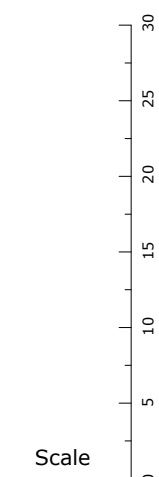

Rev.	Date.	Description.

All dimensions to be verified on site by the Contractor before the commencement of any works.
No work is to extend over adjoining properties without express permission.
Do not scale from drawing.
All dimension are in millimetres.
Plan to be in conjunction with the Structural Engineers associated design package and any subsequent revisions.

Proposed detached garage.

Block and tree plan
Sedgewick Castle House
Broadwater Lane
Copsale
West Sussex
RH13 6QJ

Plan No: PL/636/05A
Scale: 1:500

Drawing size: A1