



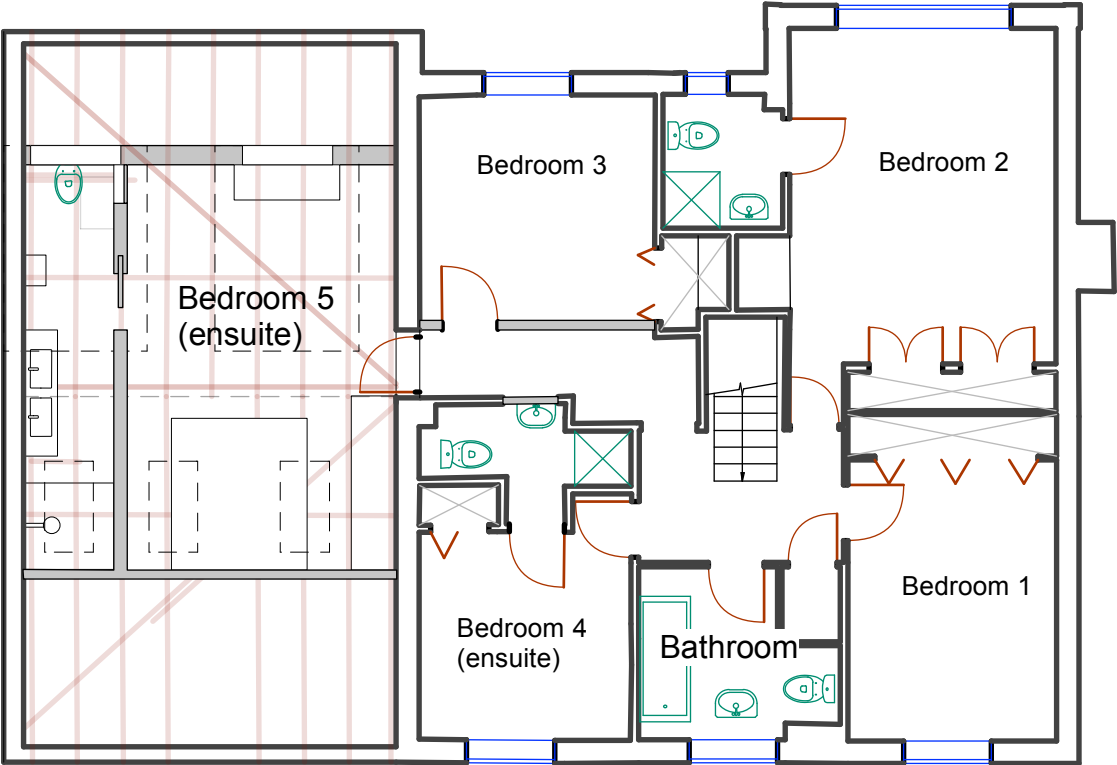

26 Proposed First Floor  
Scale: 1:100

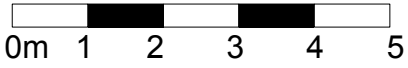

ARCHITECTURE  
INTERIOR | CERAMICS

Stage: Planning Application

17th June 2026

Site Address: 1 Avebury Close,  
Horsham, RH12 5JY

Drawing Number: 1AC-AP-131