


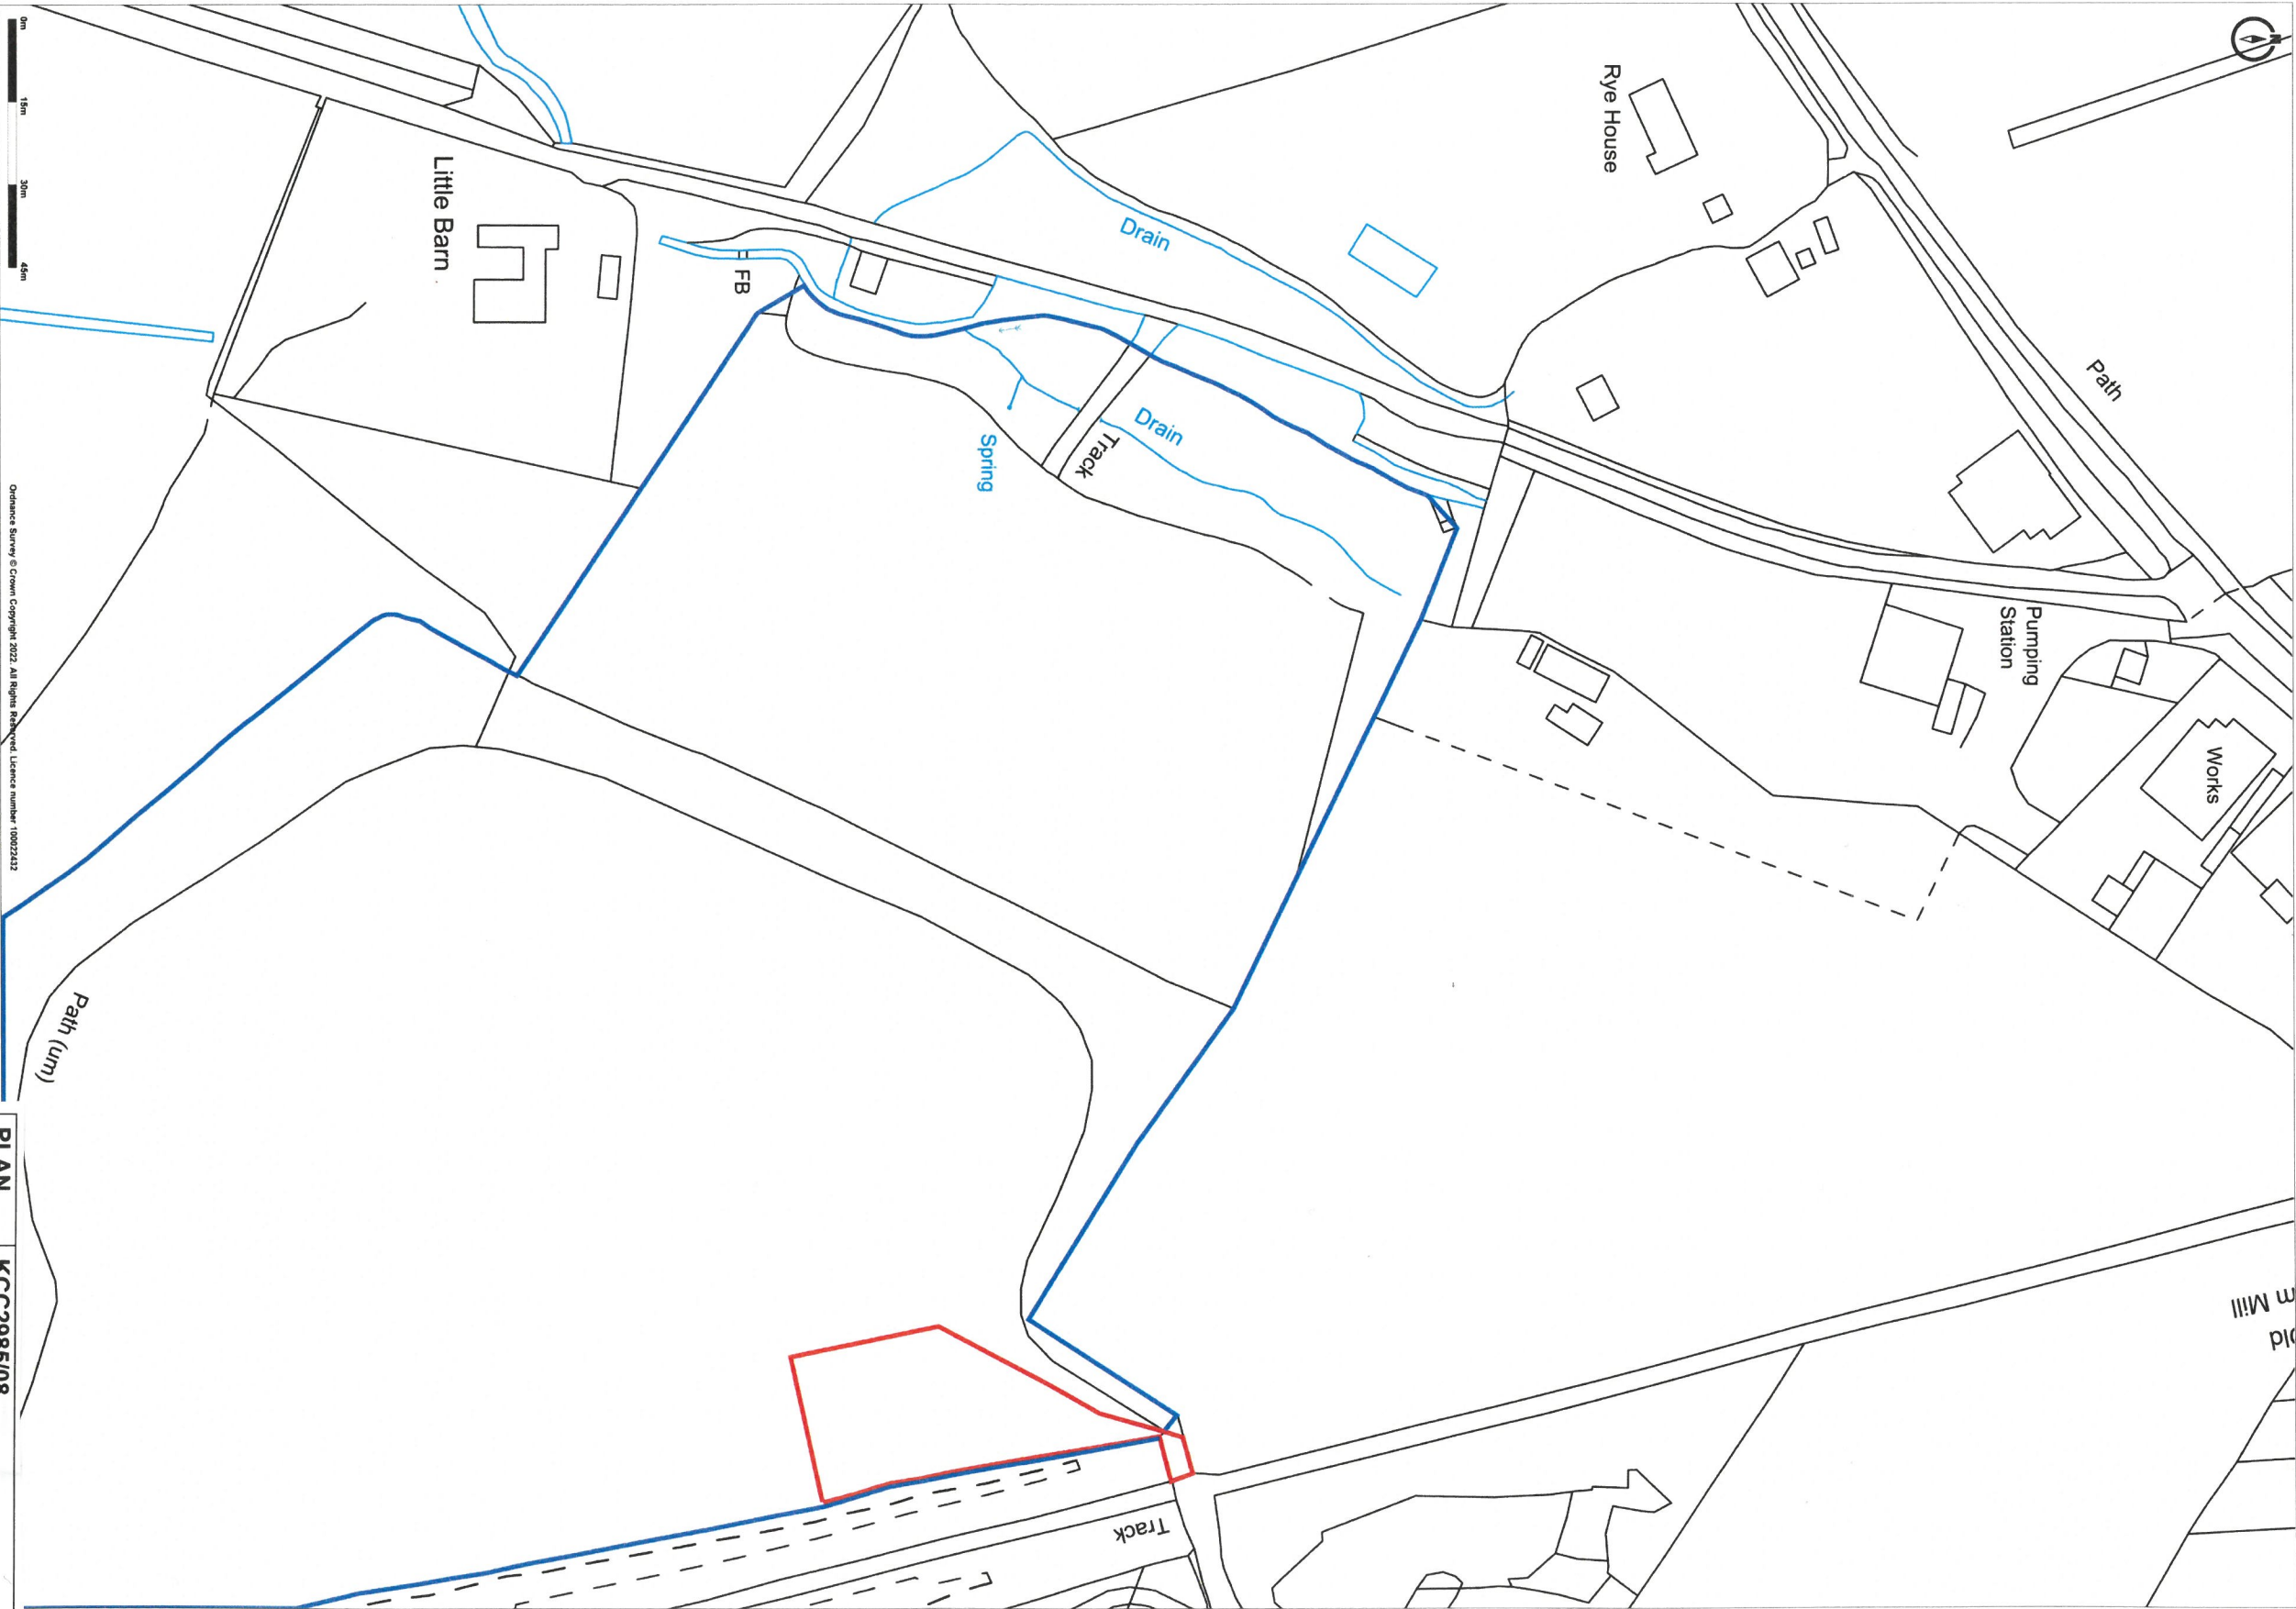

Promap

LANDMARK INFORMATION

Ordnance Survey © Crown Copyright 2022. All Rights Reserved.
Licence number 100023432
Printed Scale - 1:1250 Paper Size - A3

PLAN	KCC2985/08
TITLE	Site Location Plan
SITE	Browns Farm, Henfield
CLIENT	Mr & Mrs Booth
NUMBER	KCC2985/08 01/22ht
DATE	January 2022
SCALE	1:1250 at A3

KERNON COUNTRYSIDE CONSULTANTS LTD

Greenacres Barn, Purton Stoke, Swindon SN6 4LL

Tel 01793 771333 Email info@kernon.co.uk

This plan is reproduced from the Ordnance Survey

under copyright licence 100015226