

This drawing has been prepared for Local Authority negotiations only. Additional information may be required for construction purposes.
In the event of these drawings being used for constructional purposes then the builder is responsible for checking all relevant site dimensions and any other relevant information prior to commencement of works to ensure the accuracy of the drawings, any discrepancies must be notified before work commences.
This drawing has only been prepared for the address shown and should not be copied without permission.
Copyright Nema Designs Ltd.

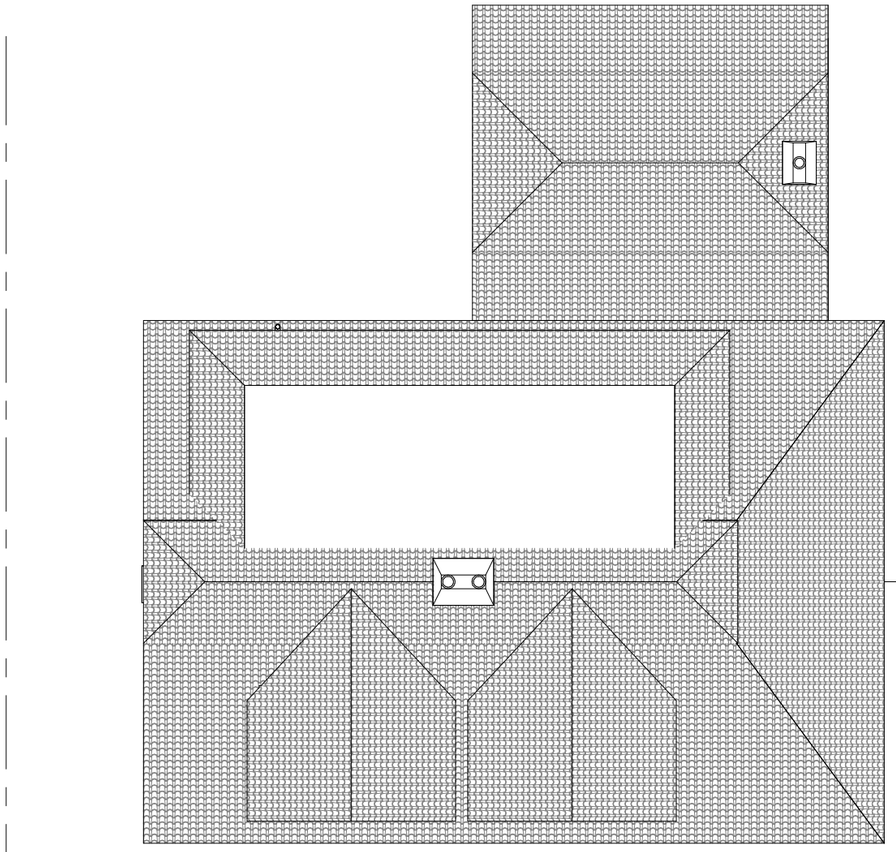


ROOF
1 : 100

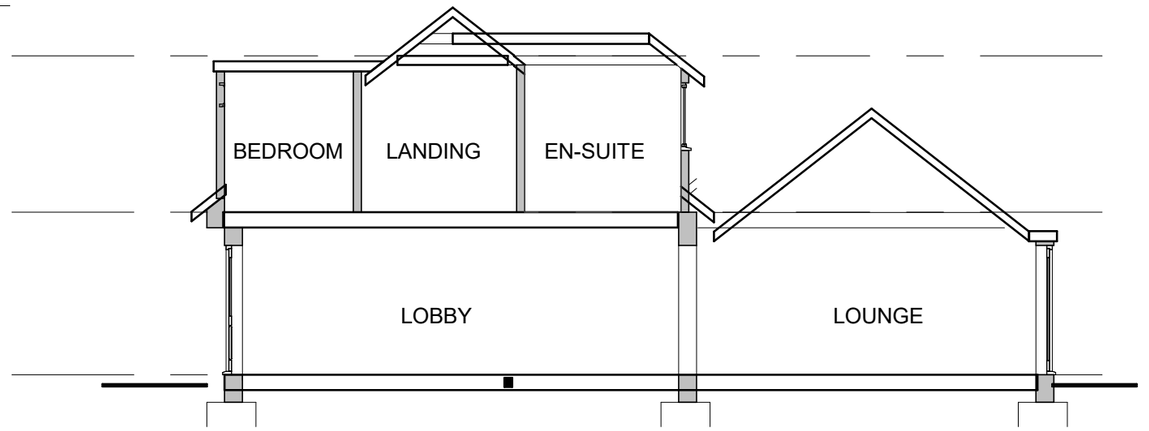

Section 1
1 : 100



SCALE 1:50

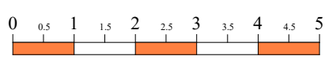

SCALE 1:100

PROJECT TITLE	DRAWING TITLE		SCALE	DATE
Rear Extension to Little Chancton Littleworth Lane, Partridge Green West Sussex. RH13 8JF	EXISTING ROOF PLAN & SECTION	NEMA DESIGNS LTD email - info@nemadesigns.co.uk	1:100@A3	JUNE '24
			DRAWING No.	PL02