1. CONTRACTOR IS RESPONSIBLE FOR ALL SETTING OUT AND MUST CHECK DIMENSIONS ON SITE BEFORE WORK IS PUT IN HAND.



REAR ELEVATION



SIDE ELEVATION



FRONT ELEVATION



SIDE ELEVATION

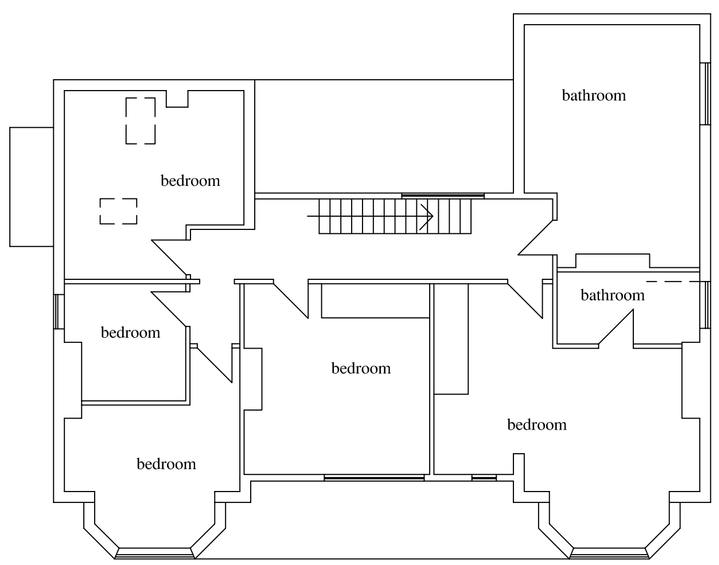

FIRST FLOOR PLAN AS EXISTING

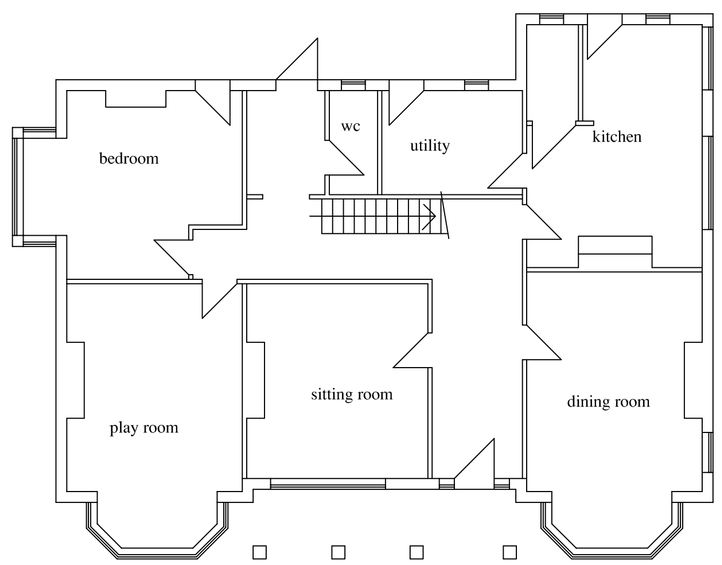

GROUND FLOOR PLAN AS EXISTING



10m scale 1:100 @ A1

PROJECT TITLE
18 ASHLEIGH ROAD
HORSHAM
RH12 2LF

AS EXISTING

DAVID FRY

tel. 07860-191198

SCALE	1:100	DWG. NO.	1282 - 01	A
DATE	OCT 23			
DRAWN	D F			