

BOUNDARIES

1.2m black estate fencing



1.2m Post & rail fence



Post & rail fence with natural hedging behind
Native hedging mix made up of Hawthorn,
Field Maple, Beech & Hornbeam.
Provides food & habitat for wildlife.
Planted for established root system.
To be planted at approx 70cm spacing.




TREES




Cherry Tree
Prunus Serrulata
Plum Tree
Prunus Domestica

SURFACES - impermeable / permeable

IMPERMEABLE SURFACES

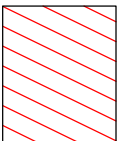


Roof Area (impermeable)
draining into surface drainage
system detailed separately.

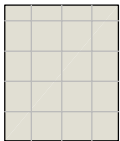


Paving - Indian stone (impermeable)



Concrete (mostly existing)

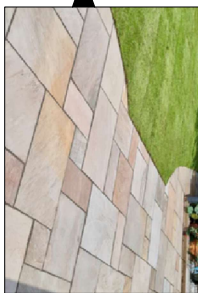


PERMEABLE SURFACES

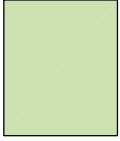


Grass area (permeable)
(retained)






Gravel on permeable membrane

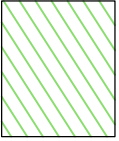

Flower Bed (permeable)
herbaceous border typically
featuring a variety of herbaceous
perennials including peonies,
lupins, phlox, asters.

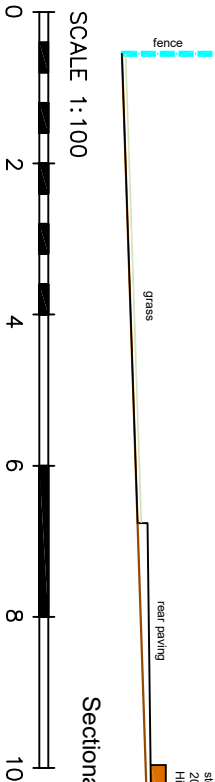

Sectional Elevation A-A

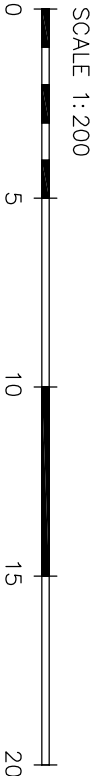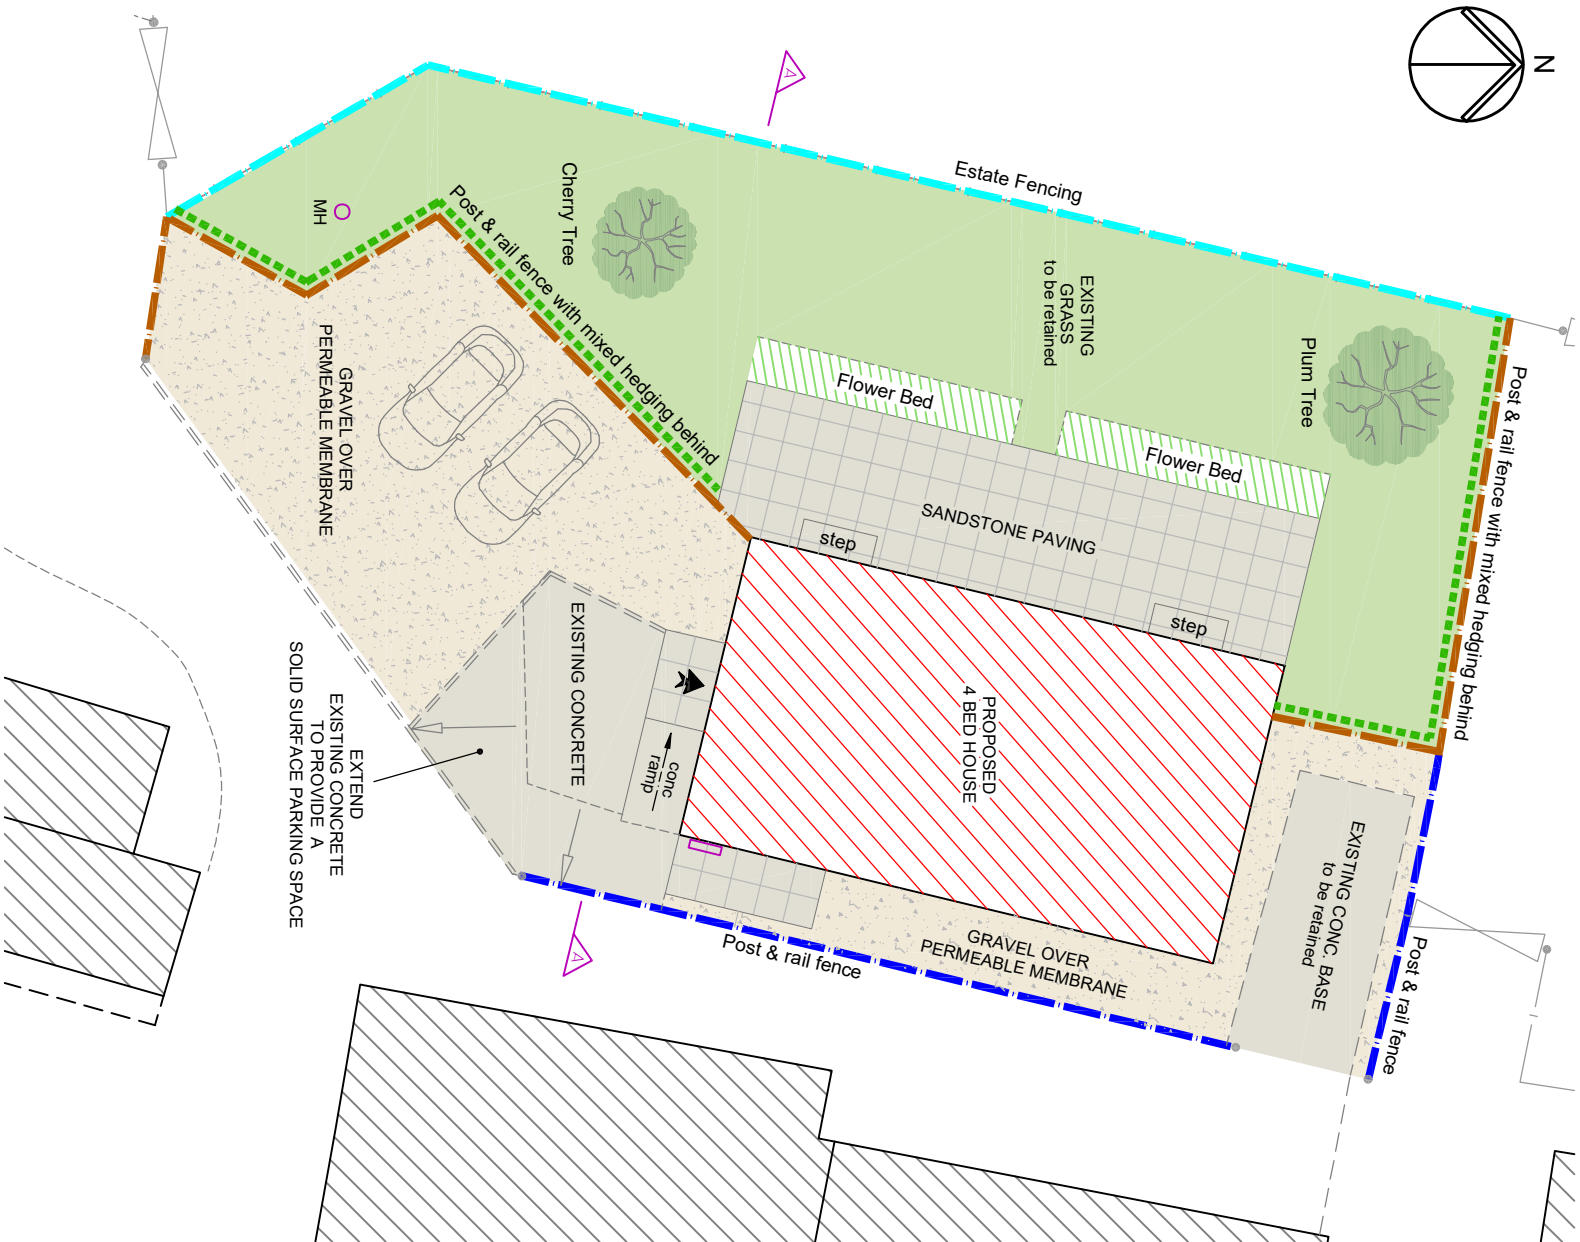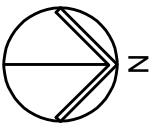

job	Tanners Farm, Mayes Lane Winterfold RH12 3SG	scale(s)	1:20 ☐ 1:50 ☐ 1:100 ☒ 1:200 ☒ 1:500 ☐	Detail	dwg no.	rev
dwg	Condition 8 SURFACES / PLANTING / BOUNDARIES		Grid & levels based on GPS	A3	20 May 2026	A