

TRADE OAK

Client

Alex Potiatynyk



Site

September Cottage
New Barn Lane
West Chiltington
Pulborough
West Sussex
RH20 2PP


Title

2 Bay Garage


Scale 1:100 @A3	Date 05/05/26	Drawn BA	Checked BA
Project No 37643	Drawing No 37643	Rev A	

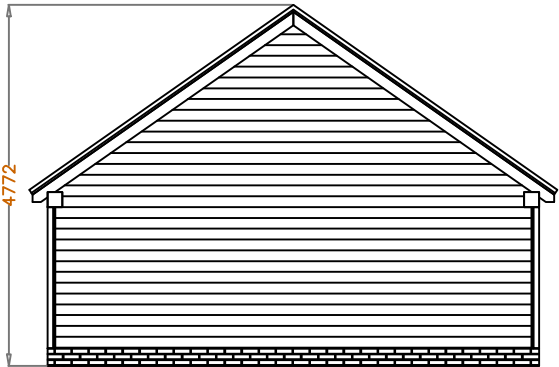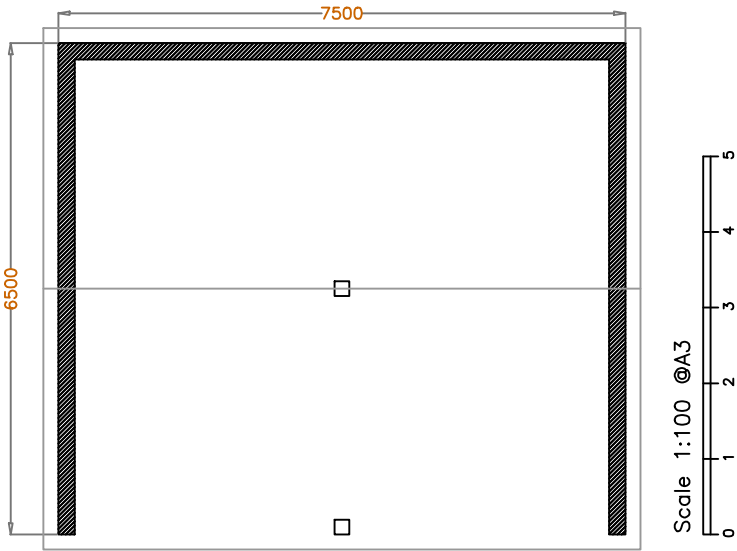


Left side

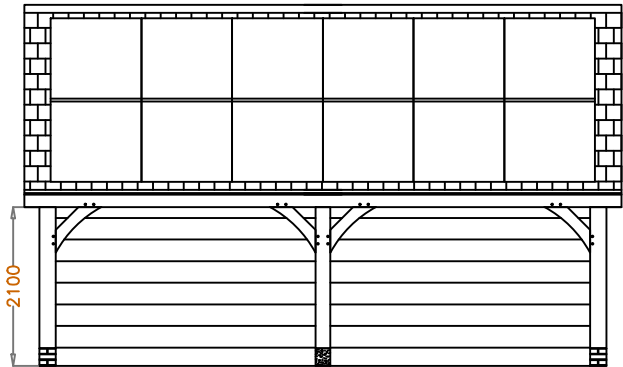

Front

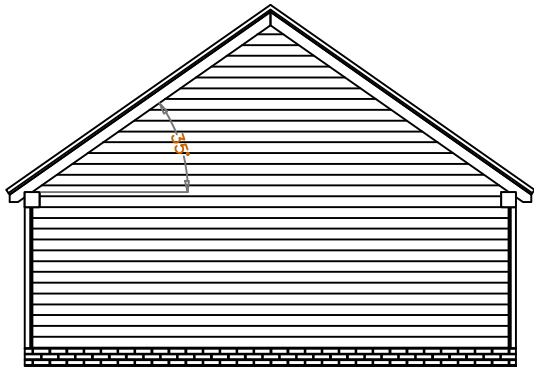

Right Side

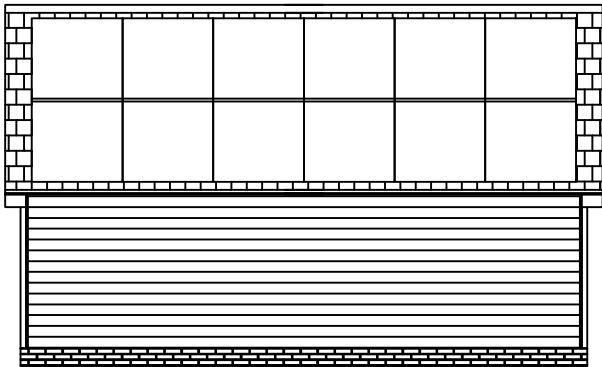

Back

