

Notes:

Project Name:
Single storey side extension to replace conservatory

Date: 01/04/2026

Client:
Bourton




Site Address:
59 Berrall Way
Billingshurst
RH14 9PQ



Paul Maggs MCIAT
Hazelwood, Harbolets Road,
West Chilmington RH20 2LG
Tel: 01798 813298

paul@pbproperties.co.uk
www.pbproperties.co.uk

Drawings produced using Vectorworks
CAD. Only written dimensions to be
respected. Copyright protected to
PB Properties

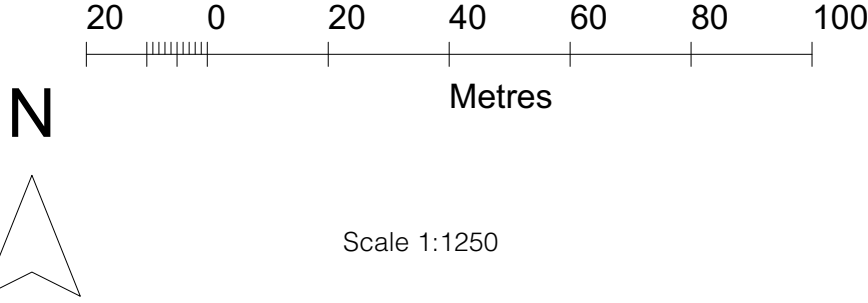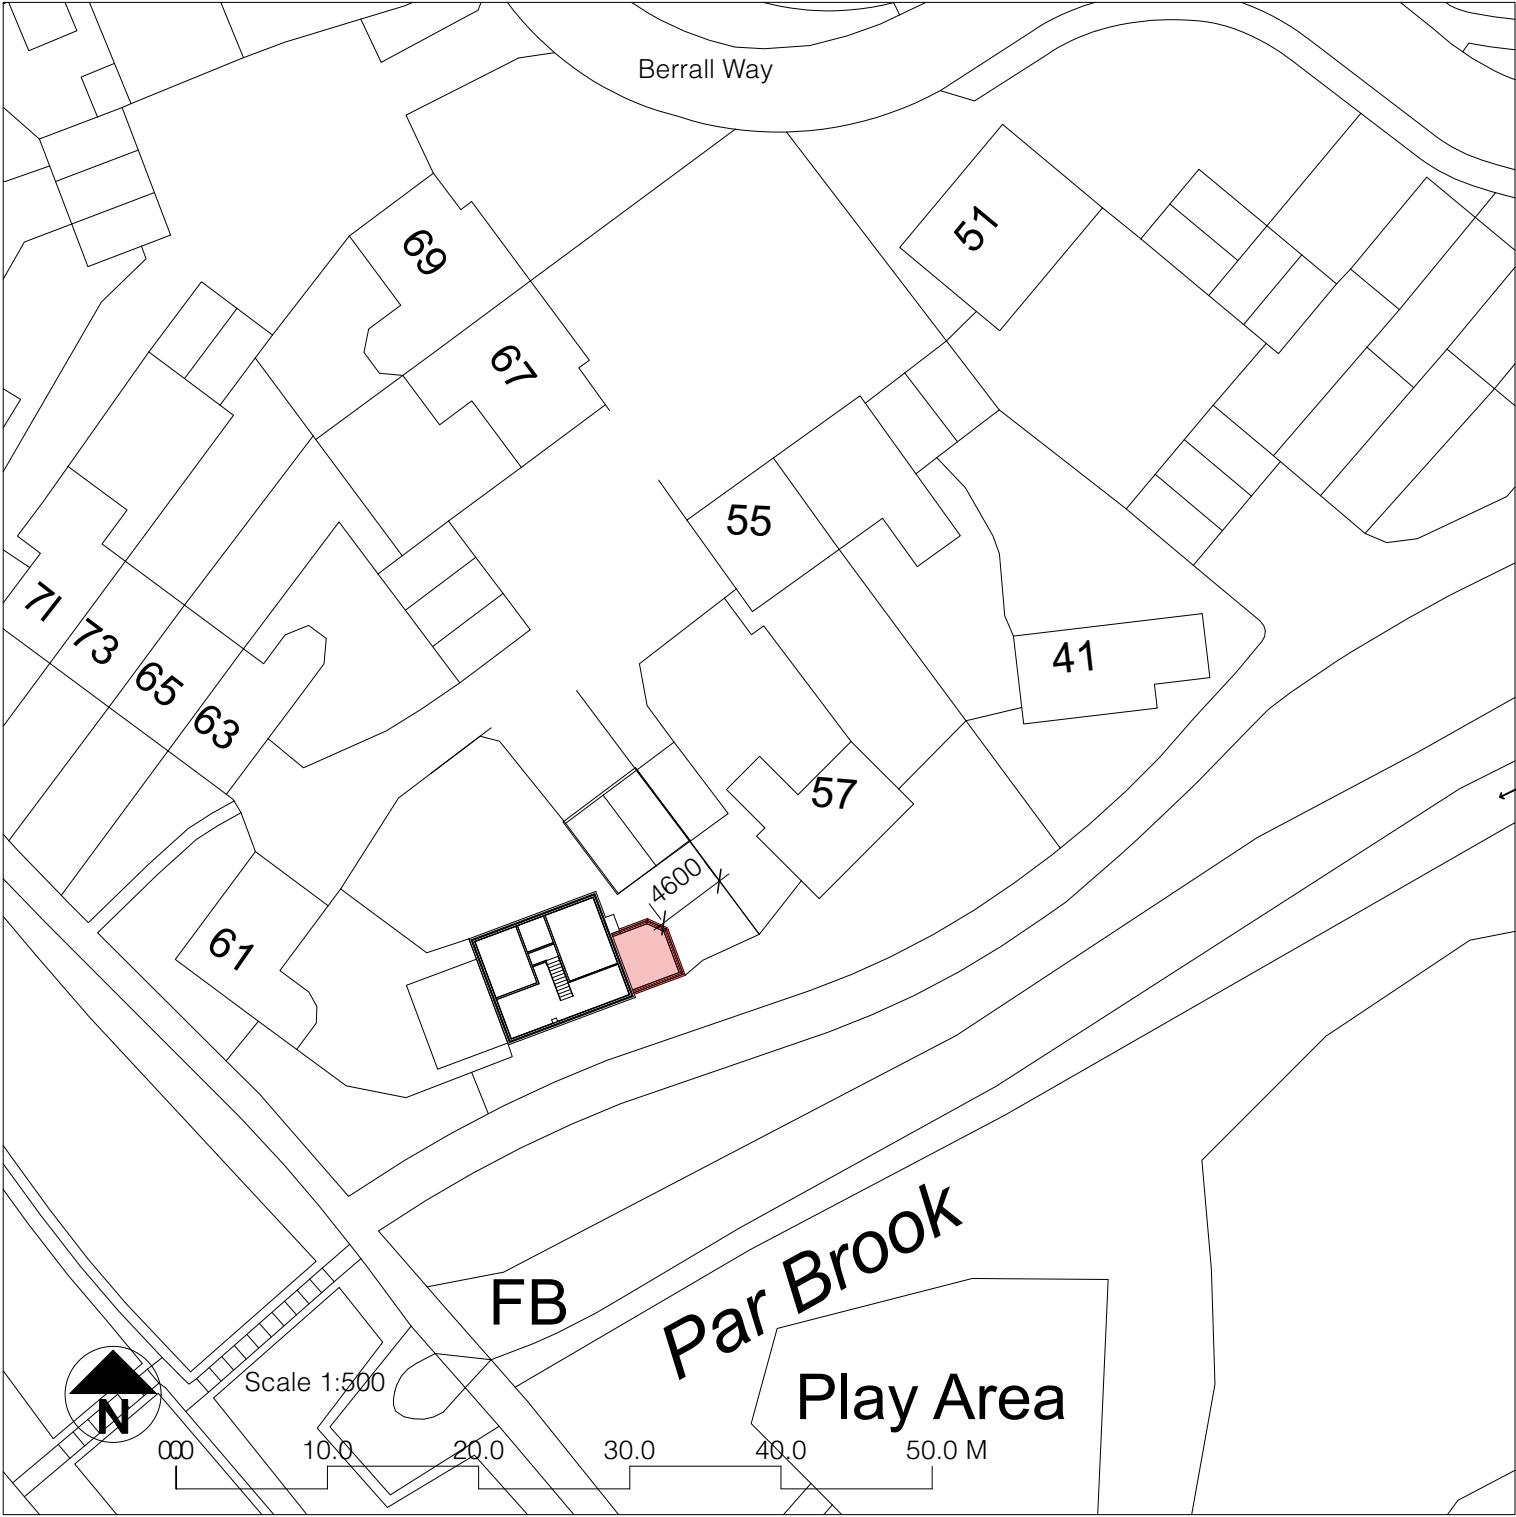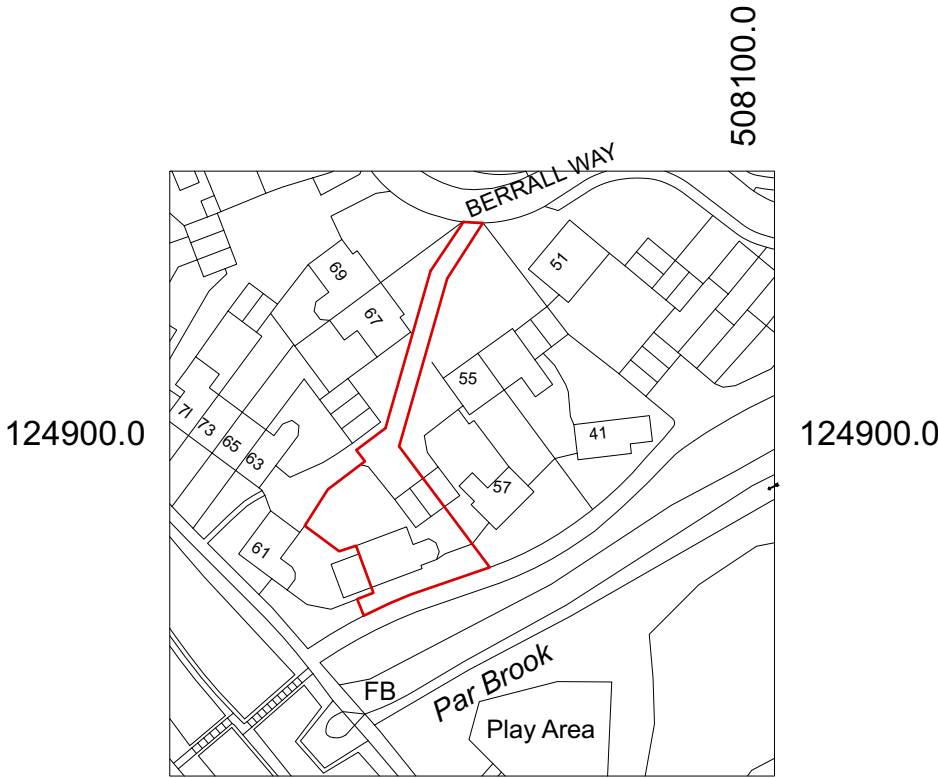

Production Date: 11 March 2026
Top Left: 508005.156 124943.276 Bottom Right: 508105.156 124843.276
© Crown copyright and database rights 2026 Ordnance Survey AC0000824000.
Reproduction in whole or in part is prohibited without the permission of Ordnance Survey