
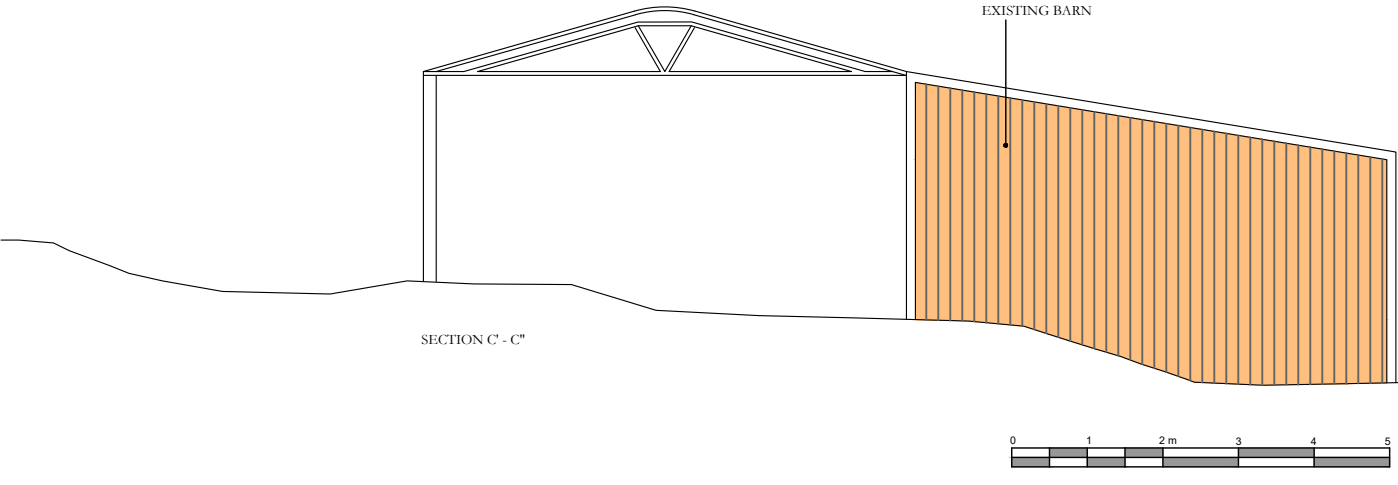
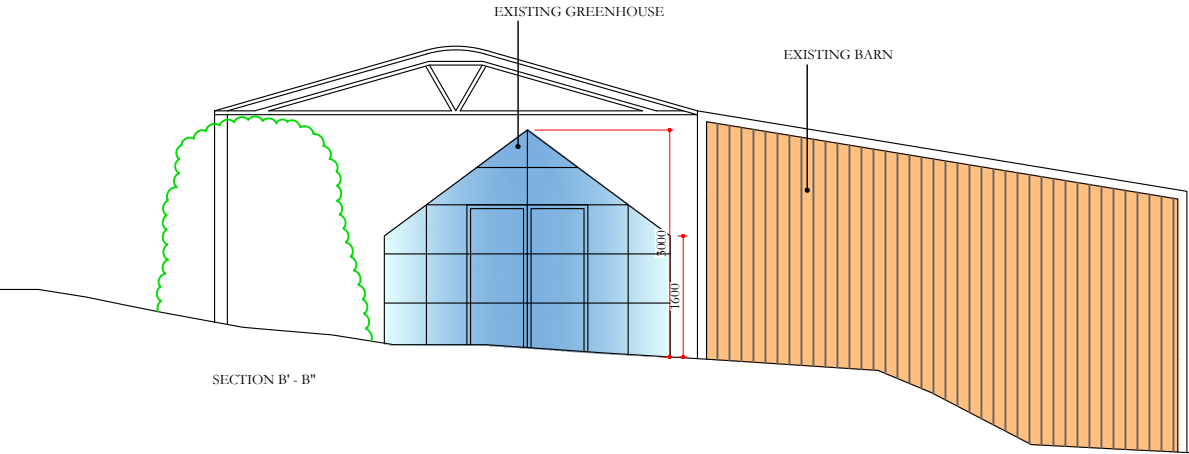


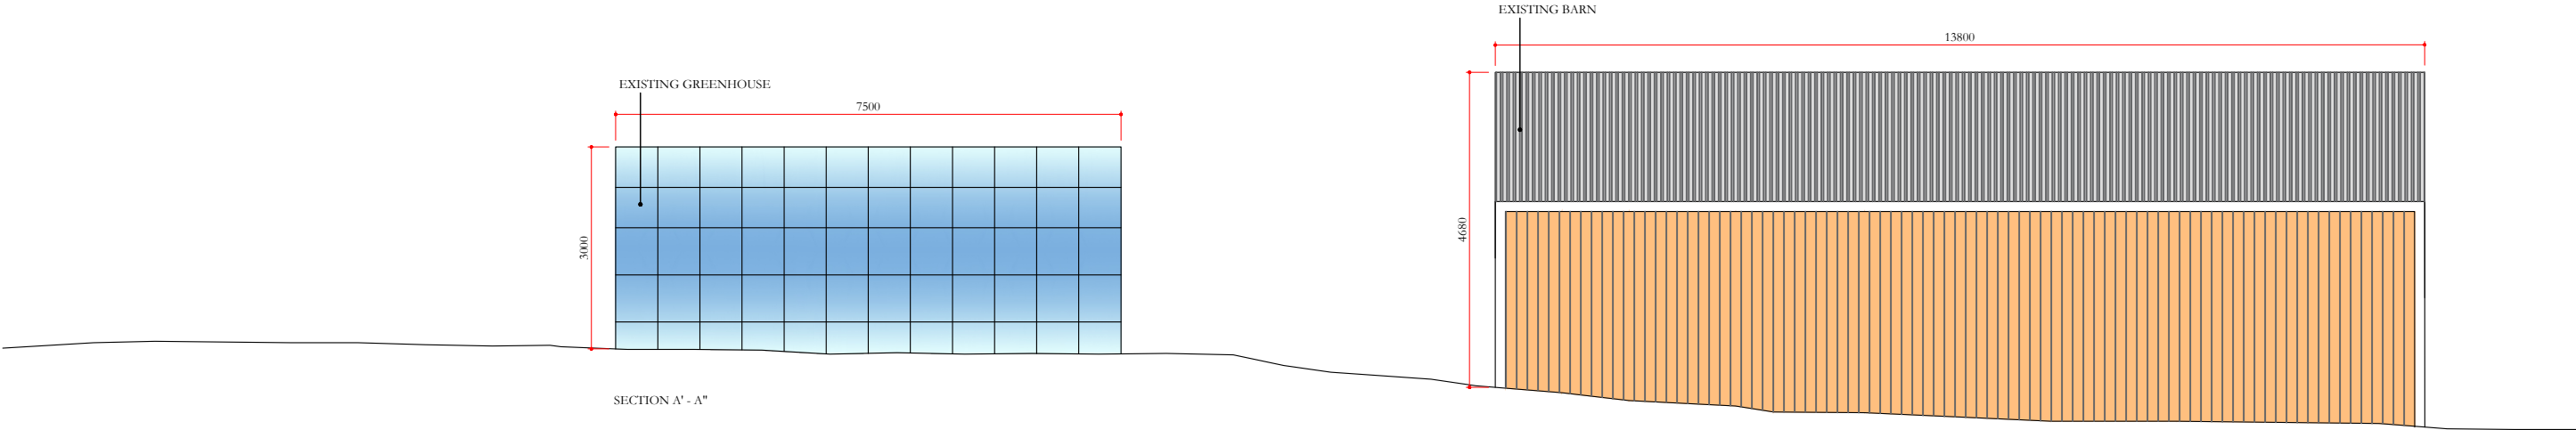

BENJEMIN BETH PROJECTS T: 01932 880694 E: office@benbeth.co.uk W: www.benbeth.co.uk			
Project		FAIRLEE HOUSE, BUCK GREEN RH12 3JE	
Drawing		ELEVATIONS OF EXISTING BARN AND GREEN HOUSE	
Scale	1:100@ A3	Job No.	P1032
Date	JUNE 2026	Drawn	NAM
		Checked	BB
Do not scale from drawing. Contractors must verify all dimensions on site before commencing any work or shop drawings. Figured dimensions are to be used in preference to scaled dimensions. If this drawing exceeds the quantities taken in any way the architects are to be informed before work is initiated. Benjamin Beth Projects Ltd			
Drawing No.		P1032 003	Revision No.
			--