

Project Name:
Single storey side
extension to replace
conservatory

Date: 01/04/2026


Client:
Bourton

Site Address:
59 Berrall Way
Billingshurst
RH14 9PQ



Paul Maggs MCIAT
Hazelwood, Harbolets Road,
West Chilmington RH20 2LG
Tel: 01798 813298

paul@pbproperties.co.uk
www.pbproperties.co.uk
Drawings produced using Vectorworks
CAD. Only written dimensions to be
respected. Copyright protected to
PB Properties

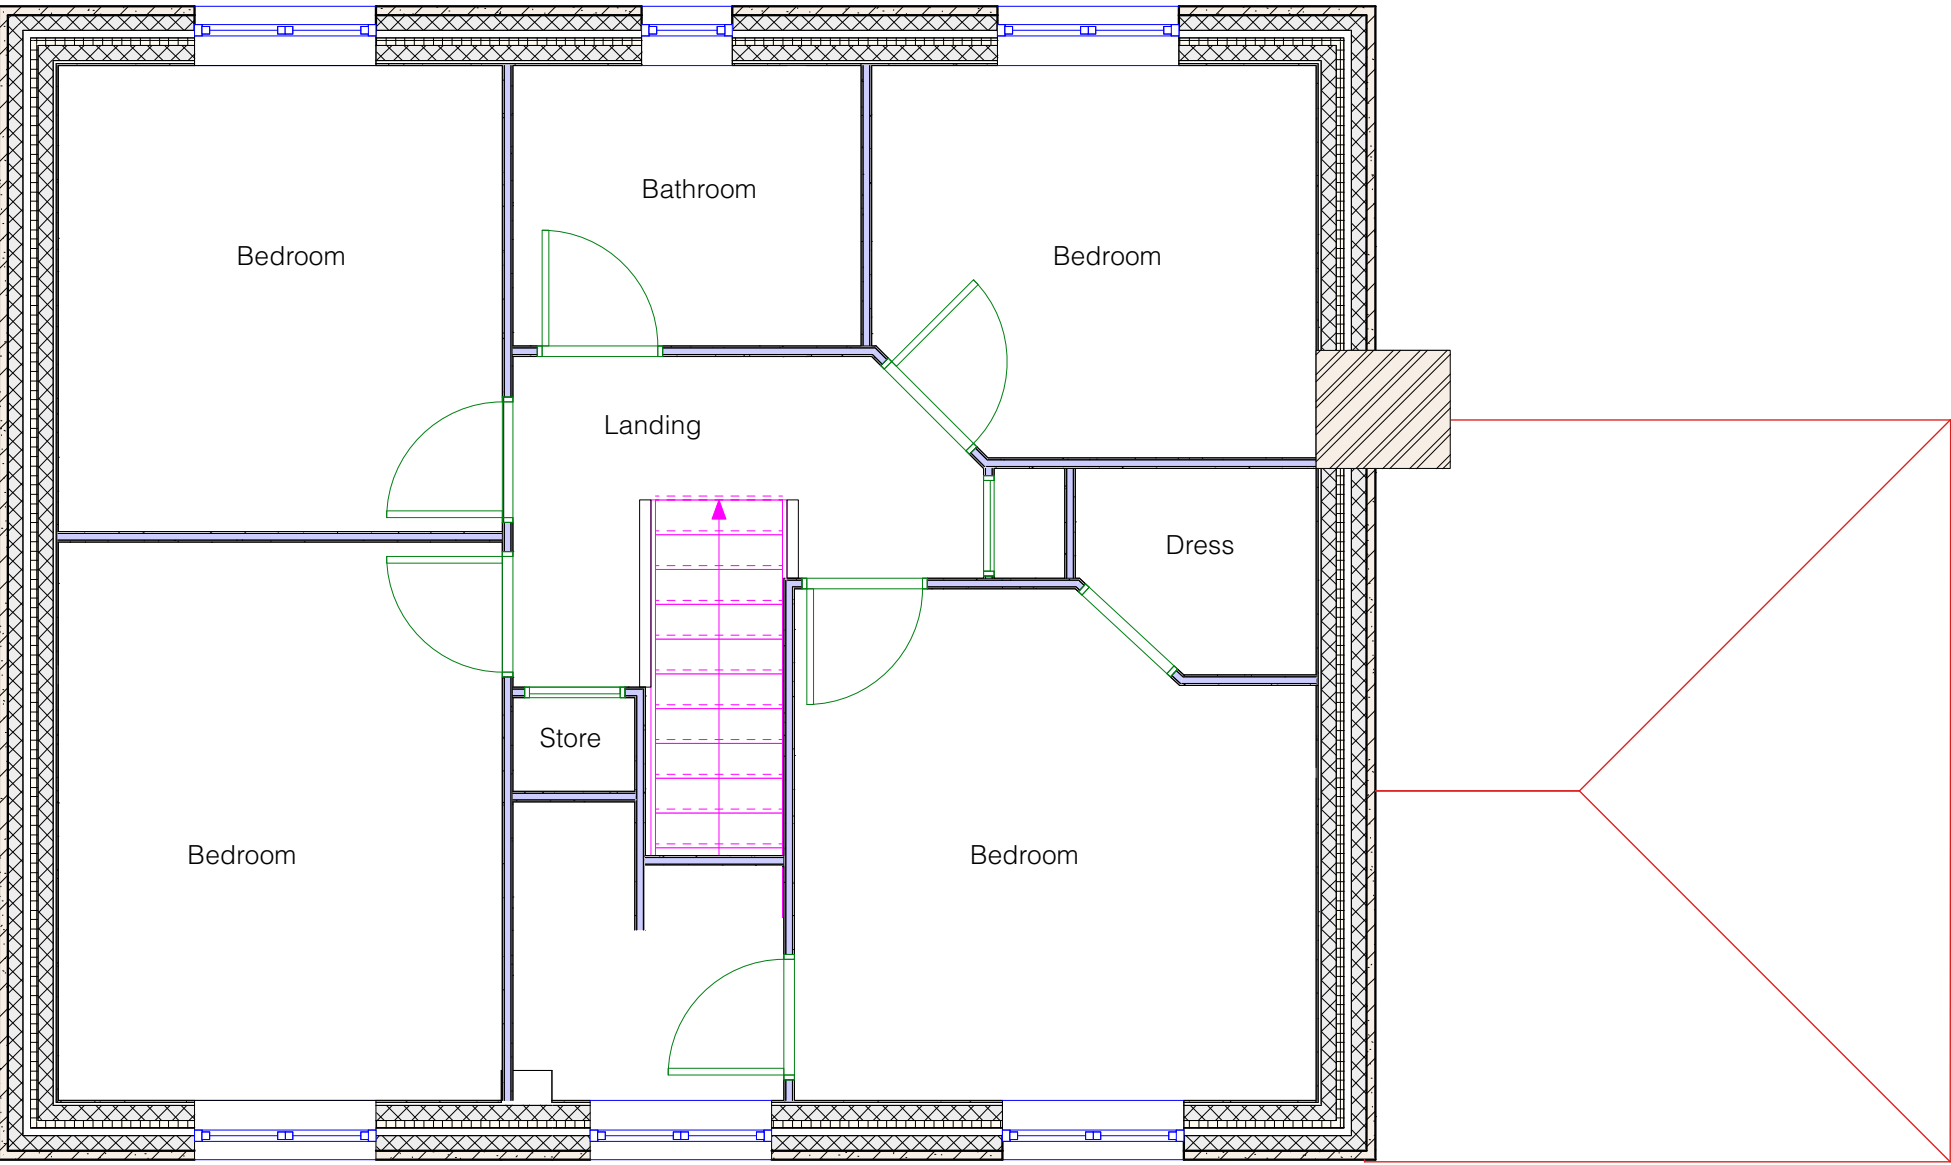

EXISTING FIRST FLOOR WITH PROPOSED NEW ROOF lined red

