



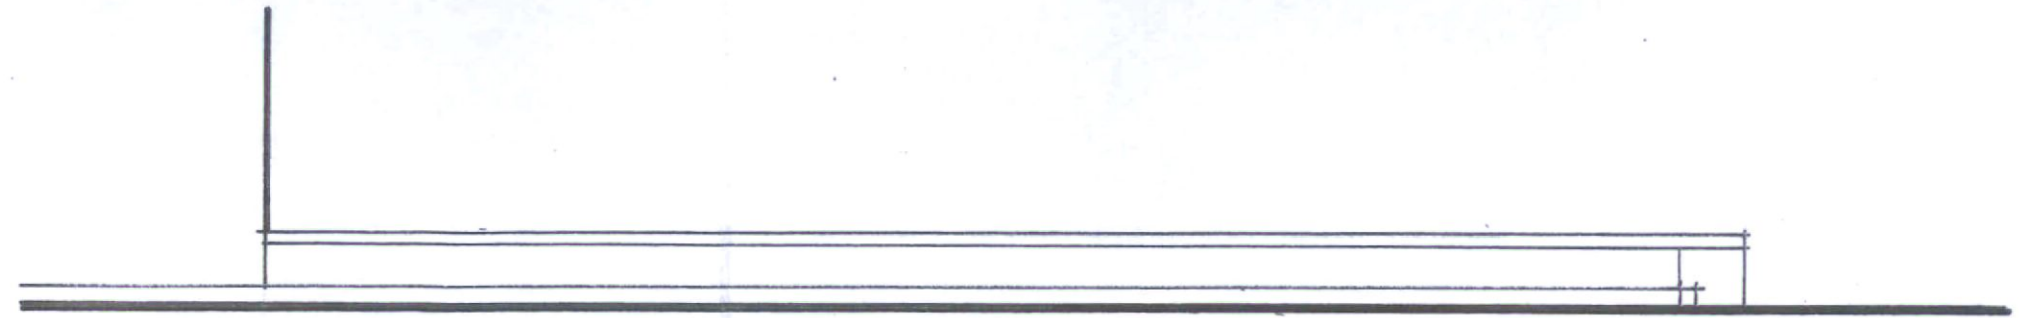

EAST ELEVATION AS PROPOSED.

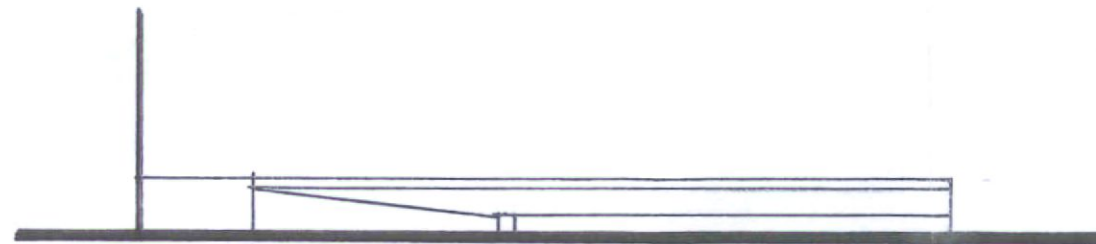

SOUTH ELEVATION AS PROPOSED.



WEST ELEVATION AS PROPOSED

Scale = 1:50

