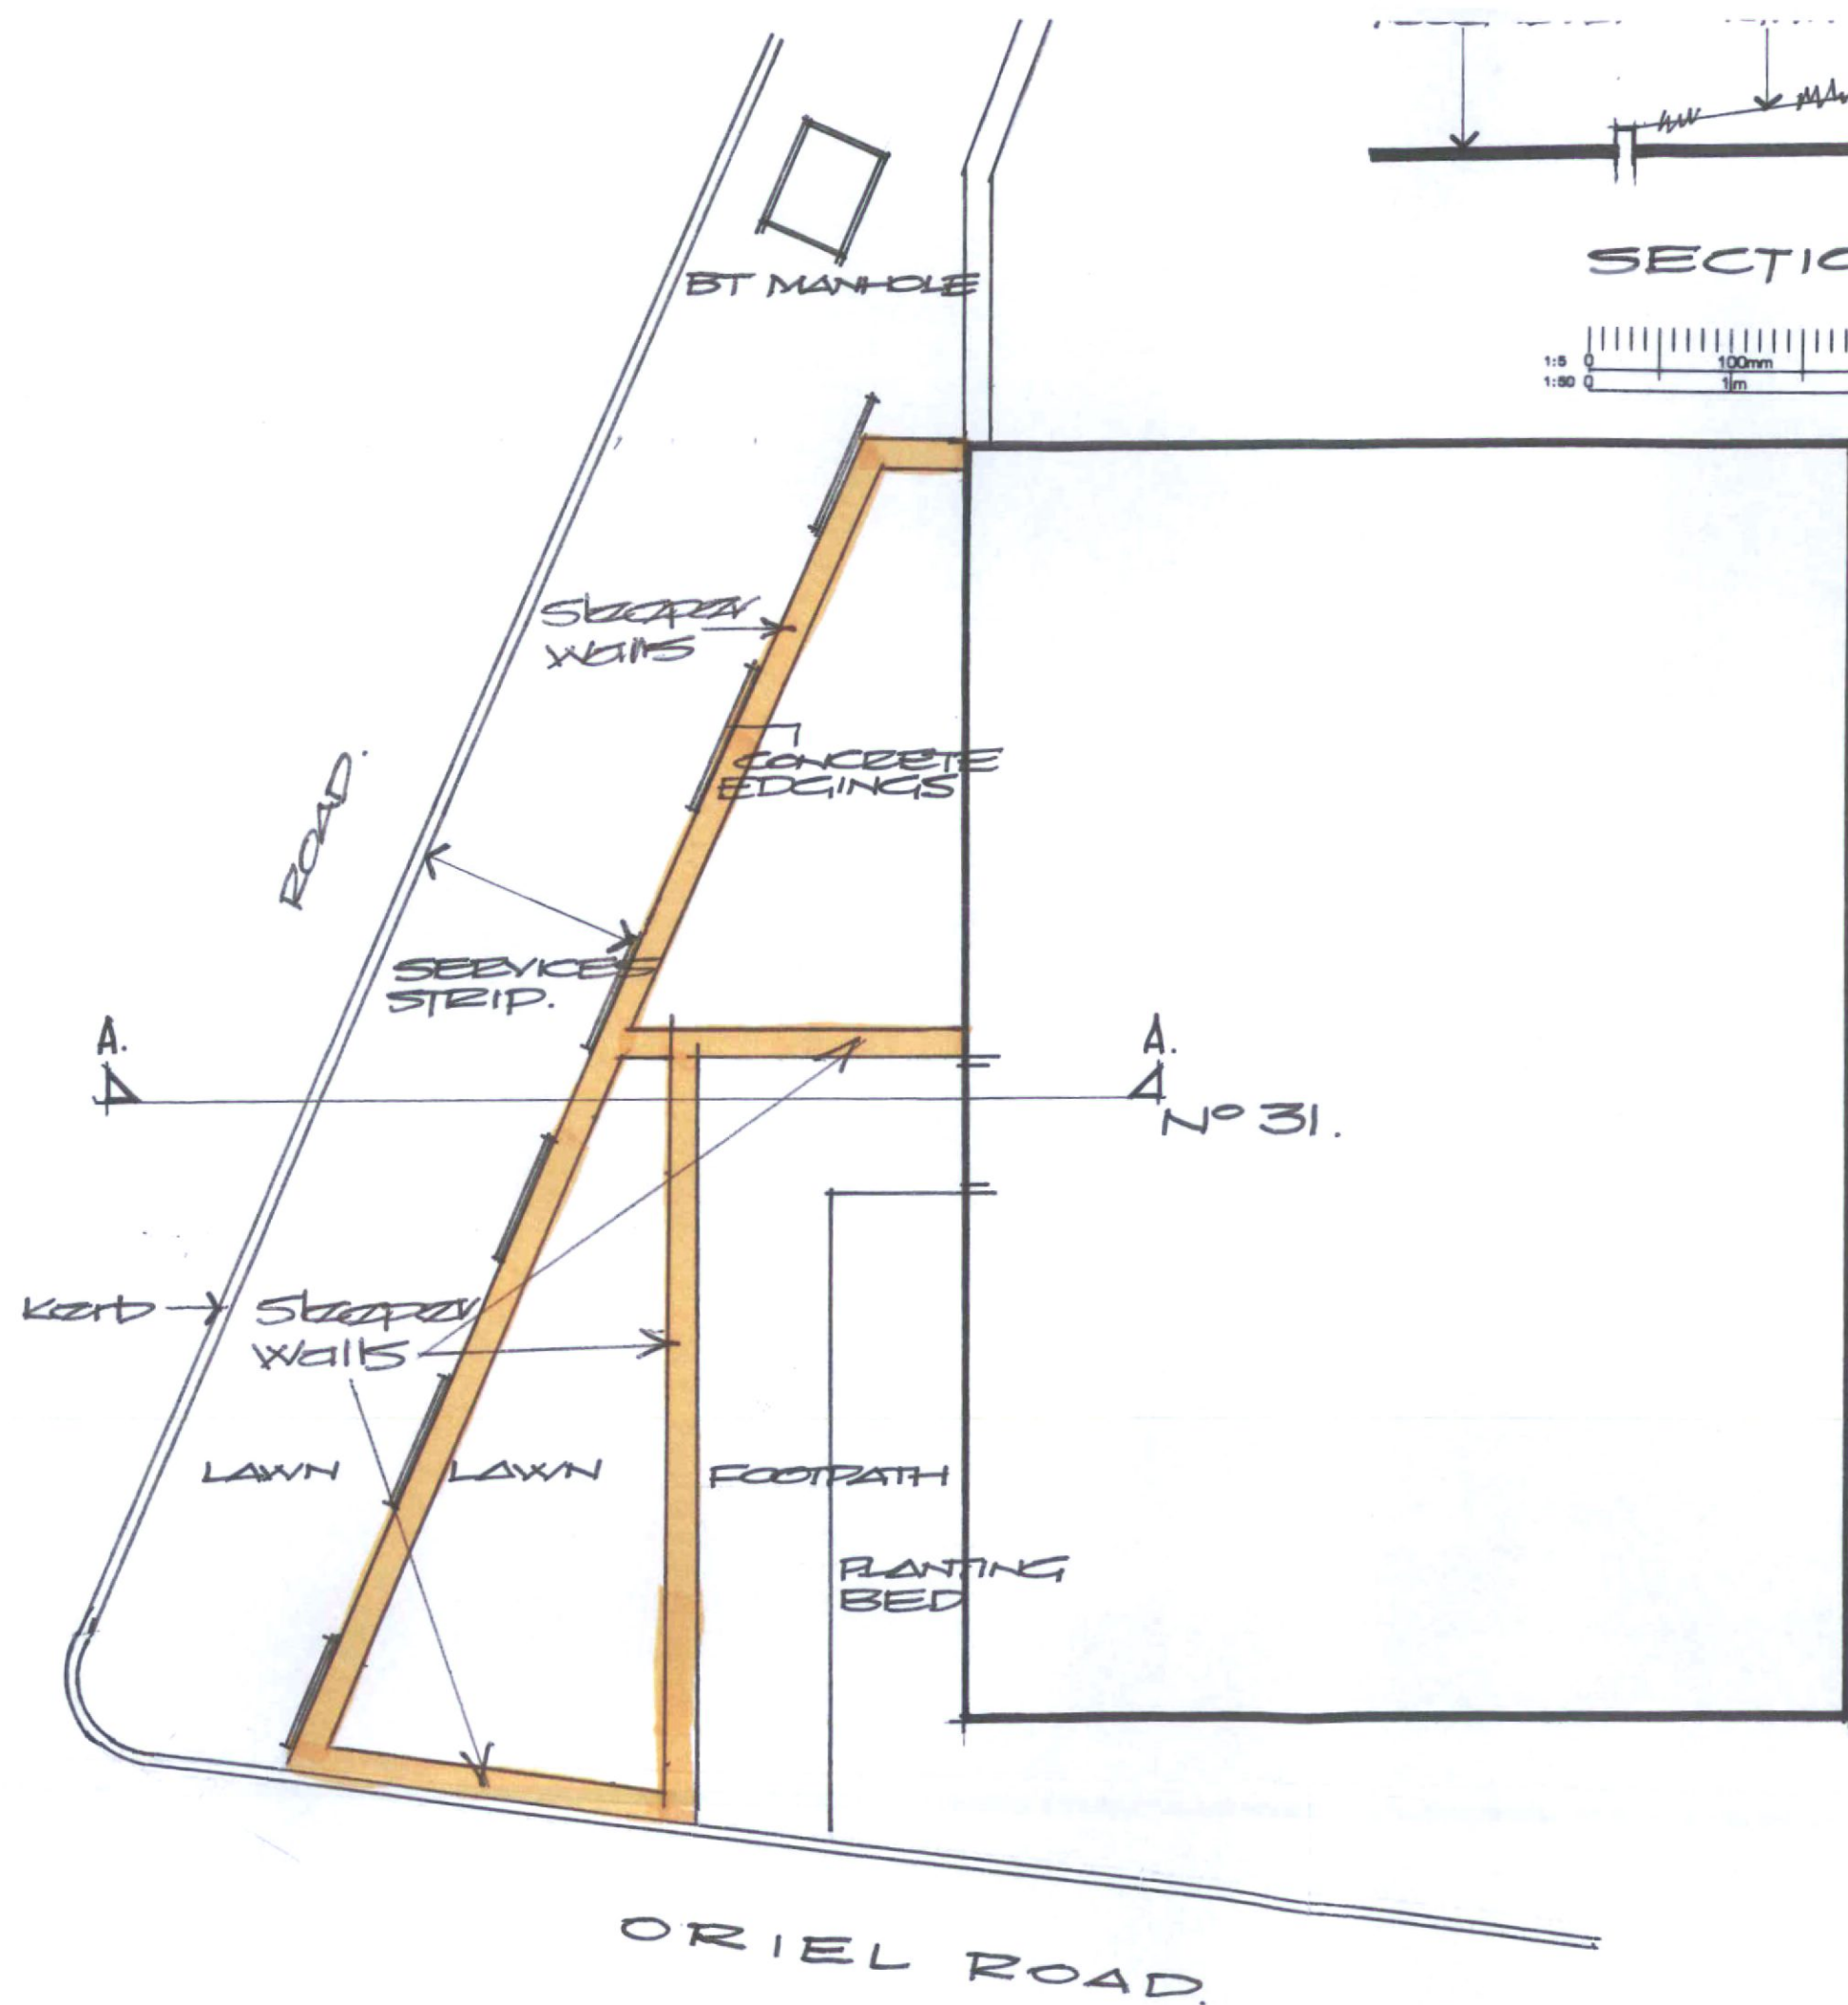


Scale = 1:50

REV.	DATE	DESCRIPTION
CLIENT		
MR. S. SATHIANATHAN		
PROJECT		
PROPOSED RETAINING WALL AND LANDSCAPE WORKS AT:- 31, ORIEL ROAD, HOESHAM. RH12 6AG.		
DRAWING		
BLOCK PLAN AS PROPOSED.		
SCALE	DATE	DRAWN
1:50	MAY 26	T.J.
STATUS		
FEASIBILITY		
PROJECT NUMBER	DRAWING NUMBER	REV.
	02.	

THIS DRAWING IS COPYRIGHT.

All dimensions and sizes to be verified on site and any discrepancies reported to this office before proceeding.