
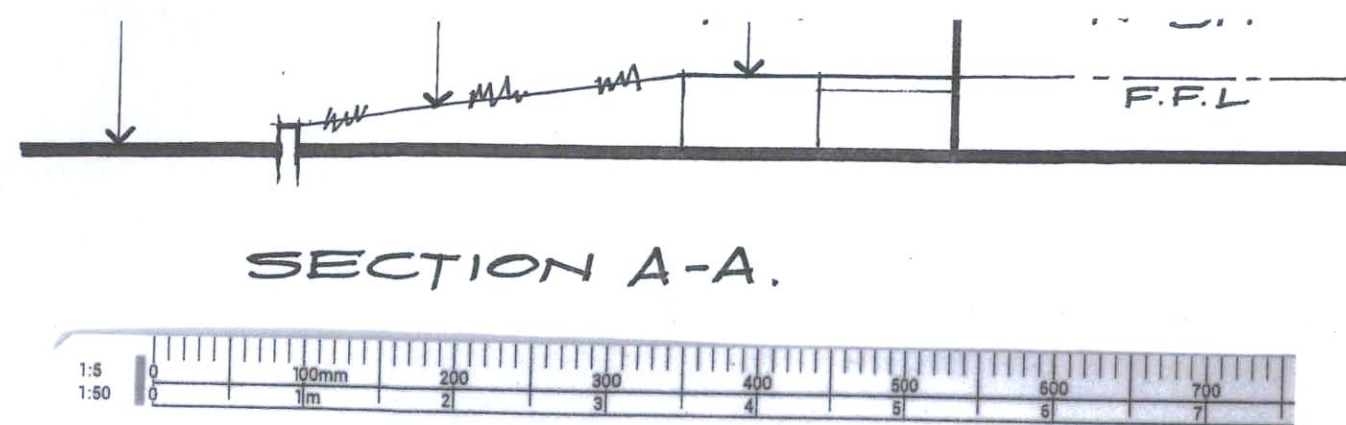


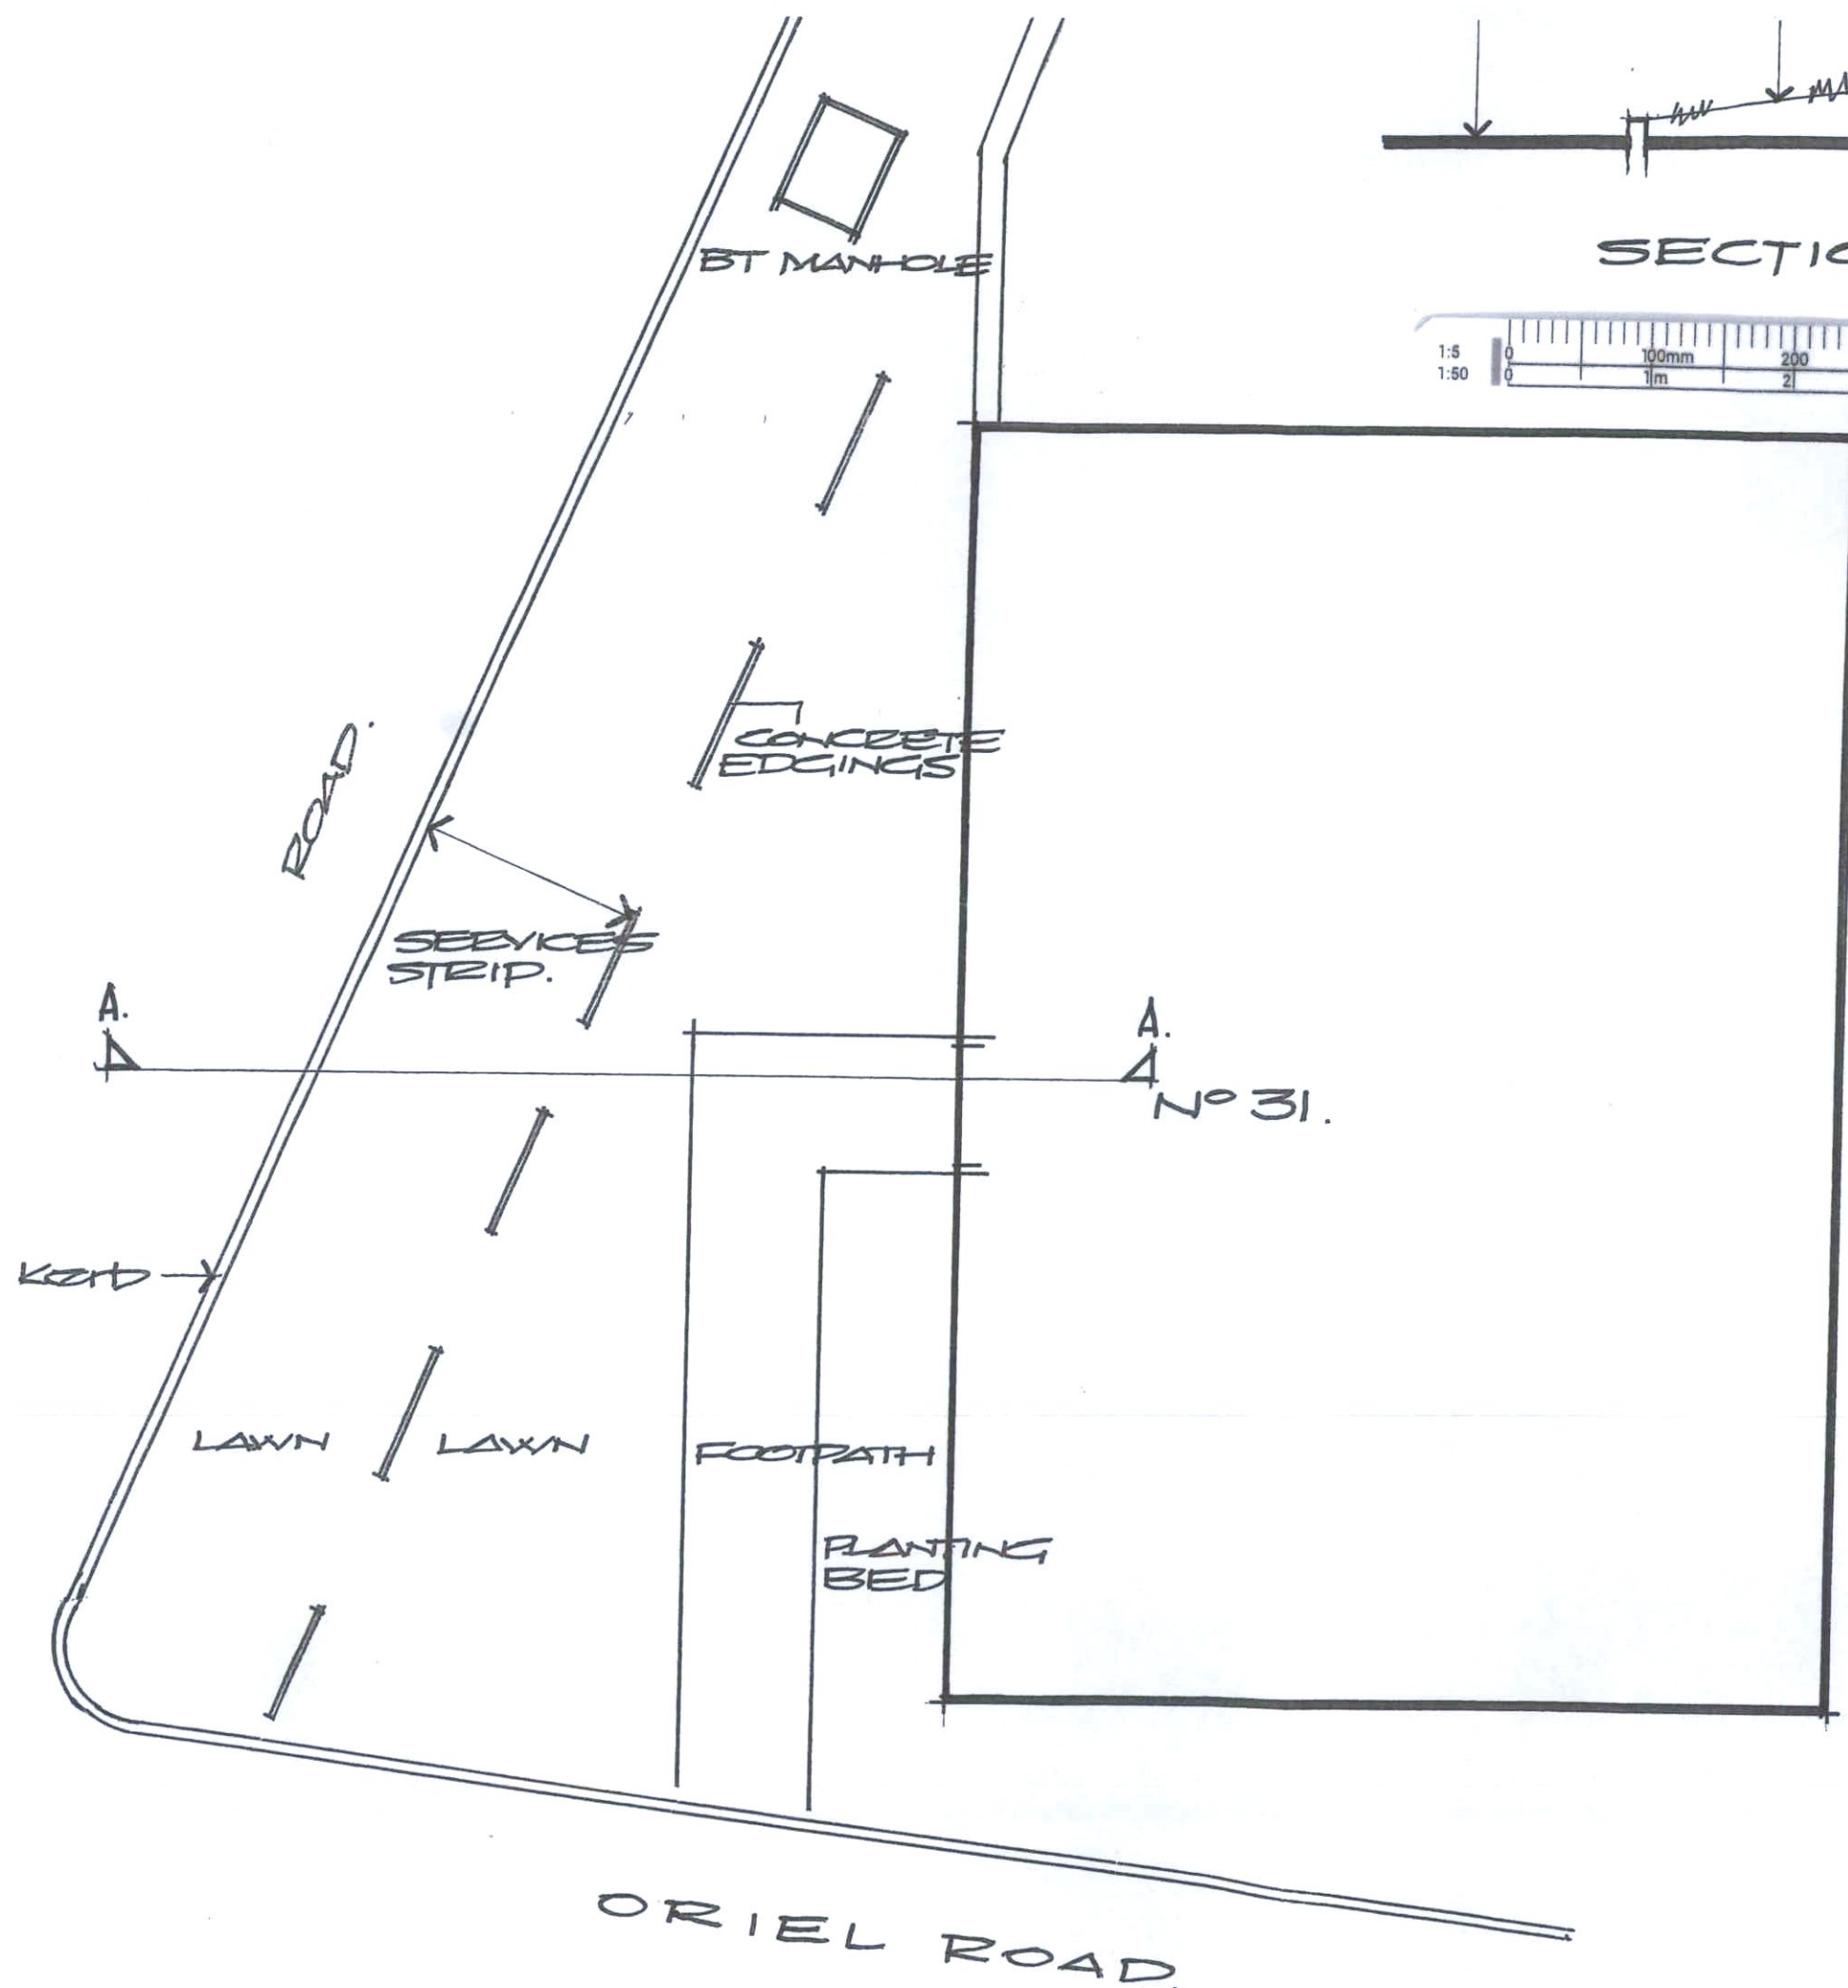

Scale = 1:50

Planning Received

28 JUL 2026

Name: Julie Moore

Ref: DC/26/0899

REV.	DATE	DESCRIPTION
CLIENT MR. S. SATHIANATHAN		
PROJECT PROPOSED RETAINING WALL AND LANDSCAPE WORKS AT:- 31, ORIEL ROAD, HORSHAM. RH12 6AG.		
DRAWING BLOCK PLAN AS EXISTING.		
SCALE 1:50	DATE MAY 26	DRAWN T.J.
STATUS FEASIBILITY		
PROJECT NUMBER	DRAWING NUMBER 01.	REV.

THIS DRAWING IS COPYRIGHT.
All dimensions and sizes to be verified on site and any discrepancies reported to this office before proceeding.