



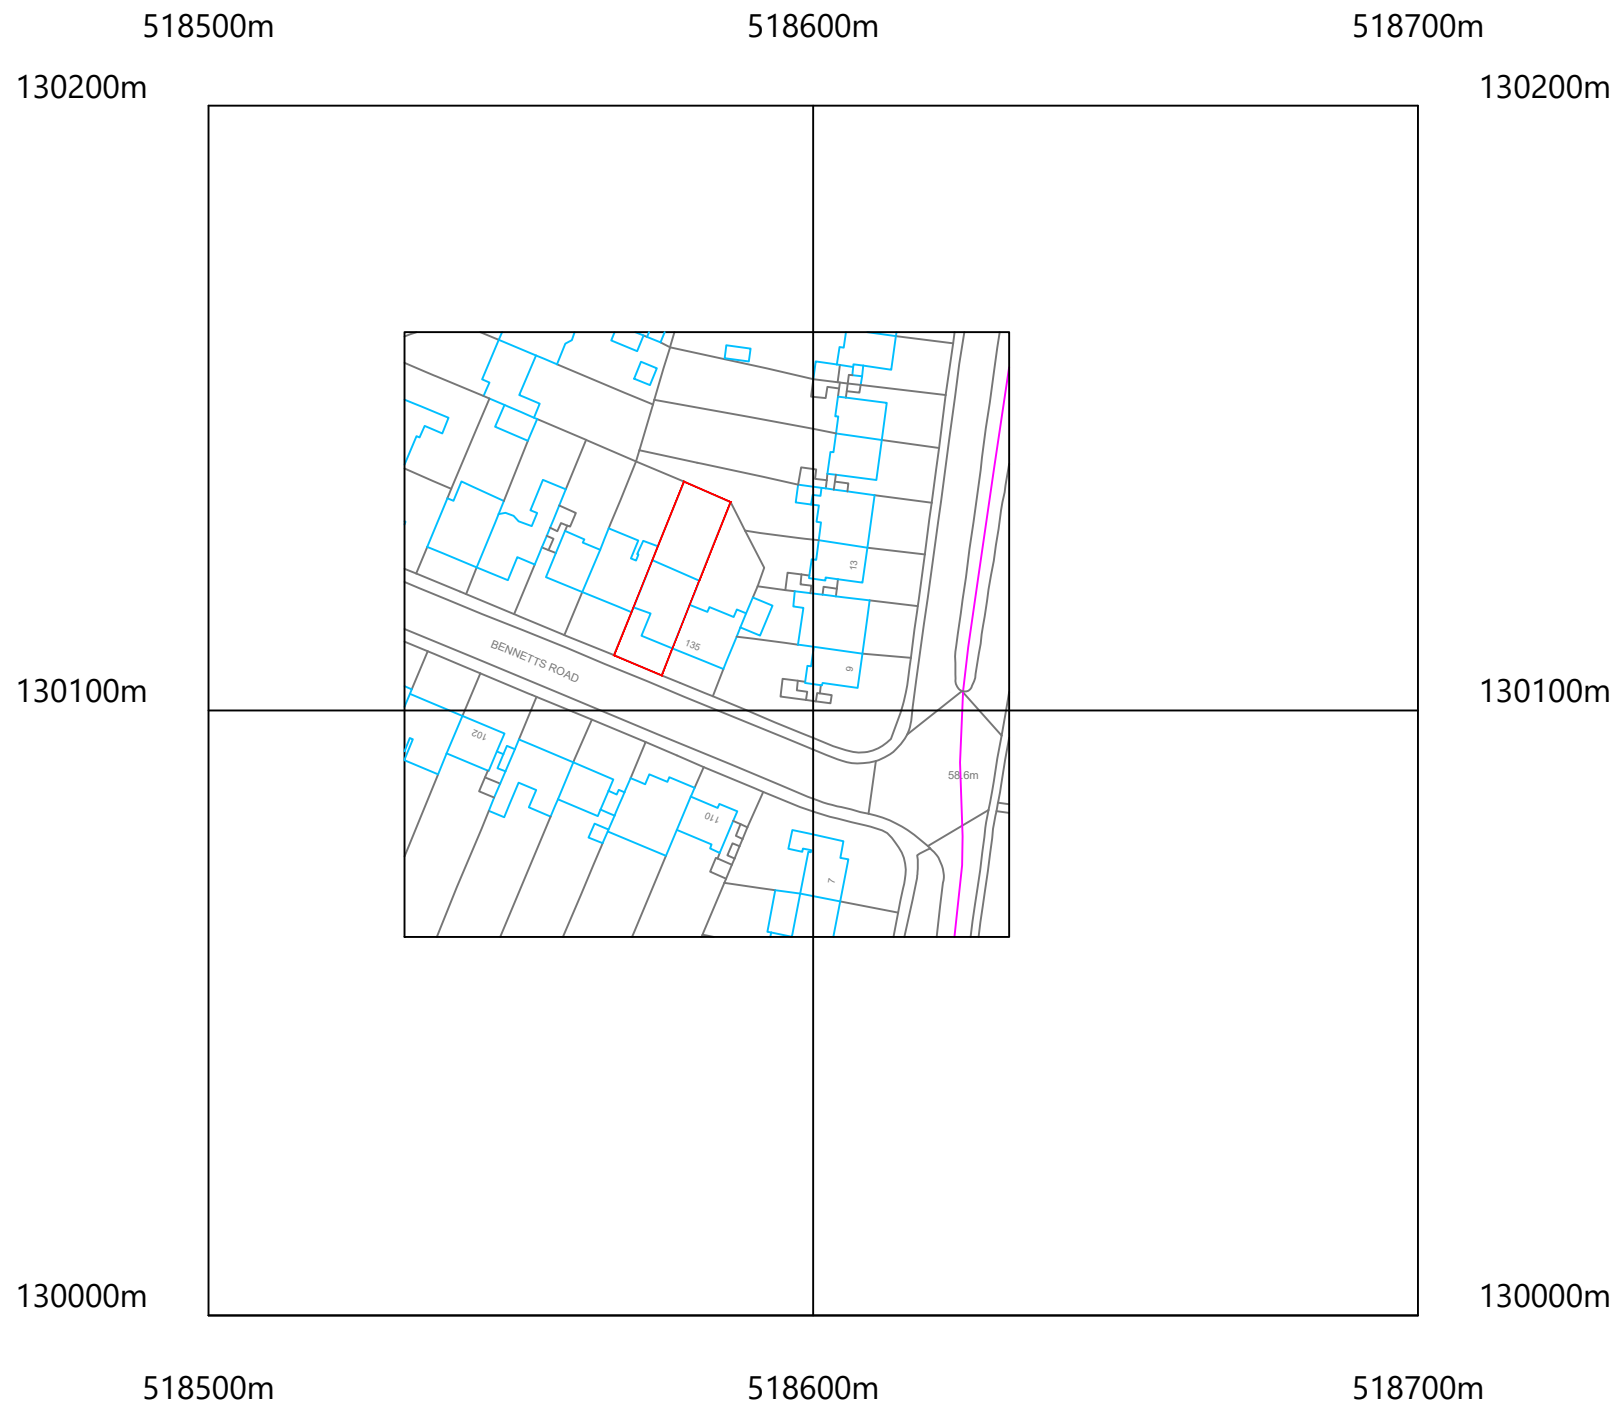

©Crown Copyright and database rights 2026 OS Licence no. AC0000849896

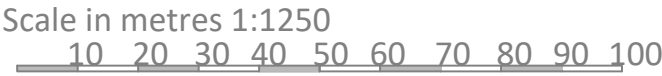



Mount View
Tattenham Crescent
Epsom
KT18 5NU

T 07402981208
E jack@commercialdrawing.com
W www.commercialdrawing.com

Drawing Title
Location Plan

Project
133 Bennetts Road Horsham RH13 5JY

Client
Mr & Mrs Folan

Scale @ A3	Issue Date	Drawn By
1:1250	28/01/2026	JT
Job No.	Drawing No.	Revision
BTR/2026	008	

Notes
Contractors should not scale or use the dimensions shown on this drawing. Any dimensions should be verified from the contractors own measurements taken on site before any the manufacture or installation of any materials. This drawing is the property of CDS Ltd. it should not be copied or issued without their consent.