
Location Plan

Site Address: **The Stables, Home Farm House, Prings Lane, Maplehurst, RH13 6GZ**

Date Produced: **20-Aug-2026**

Scale: **1:1250 @A3**

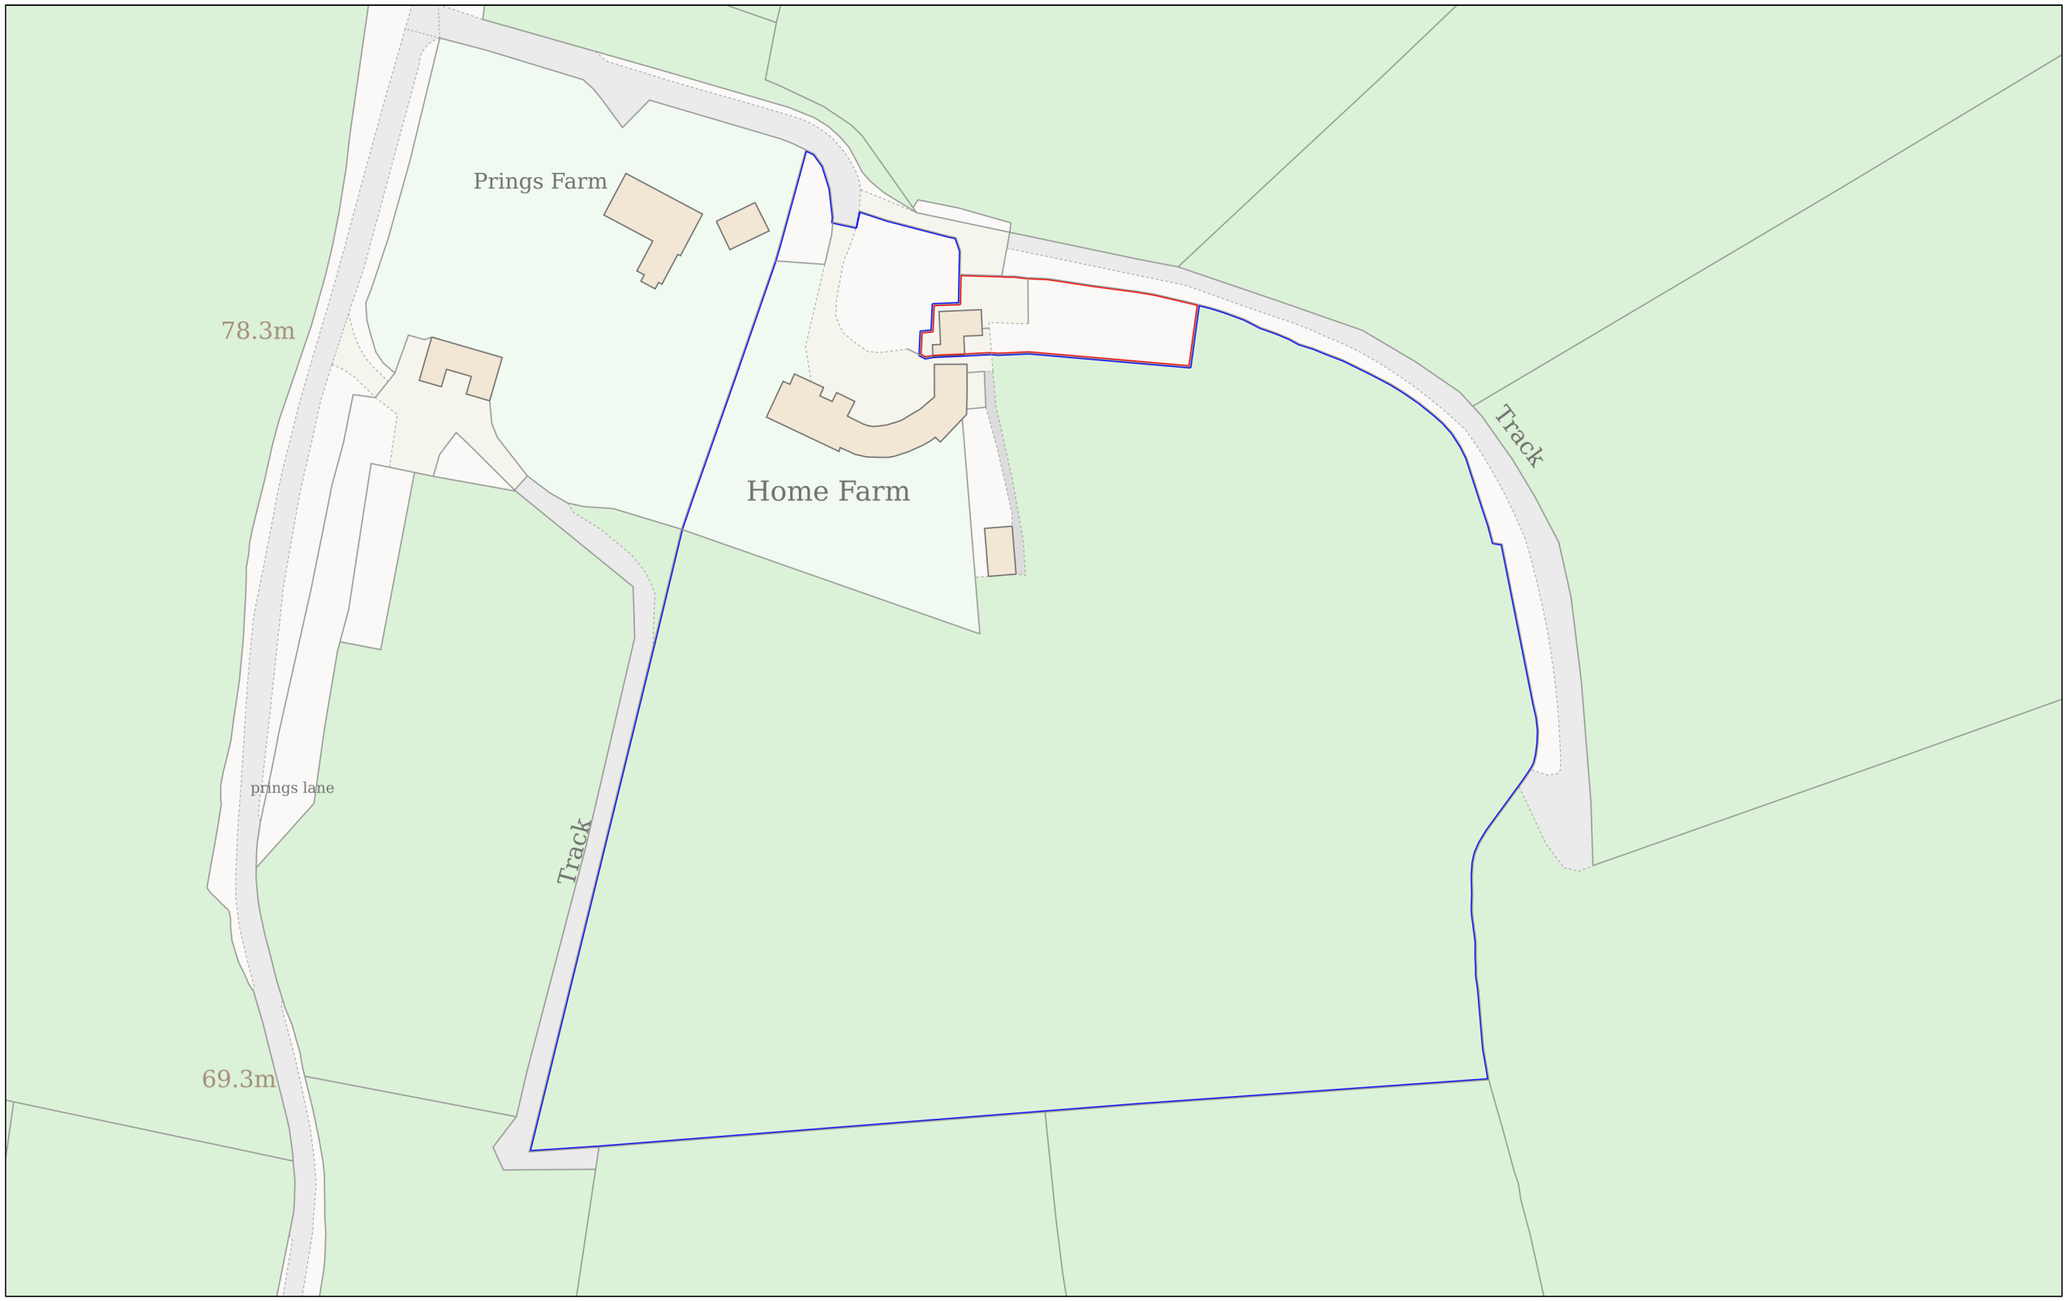

Planning Portal Reference: **PP-15173976v1**

0 50

Metres

Powered By TerraQuest

© Crown copyright and database rights 2026 OS 100042766