


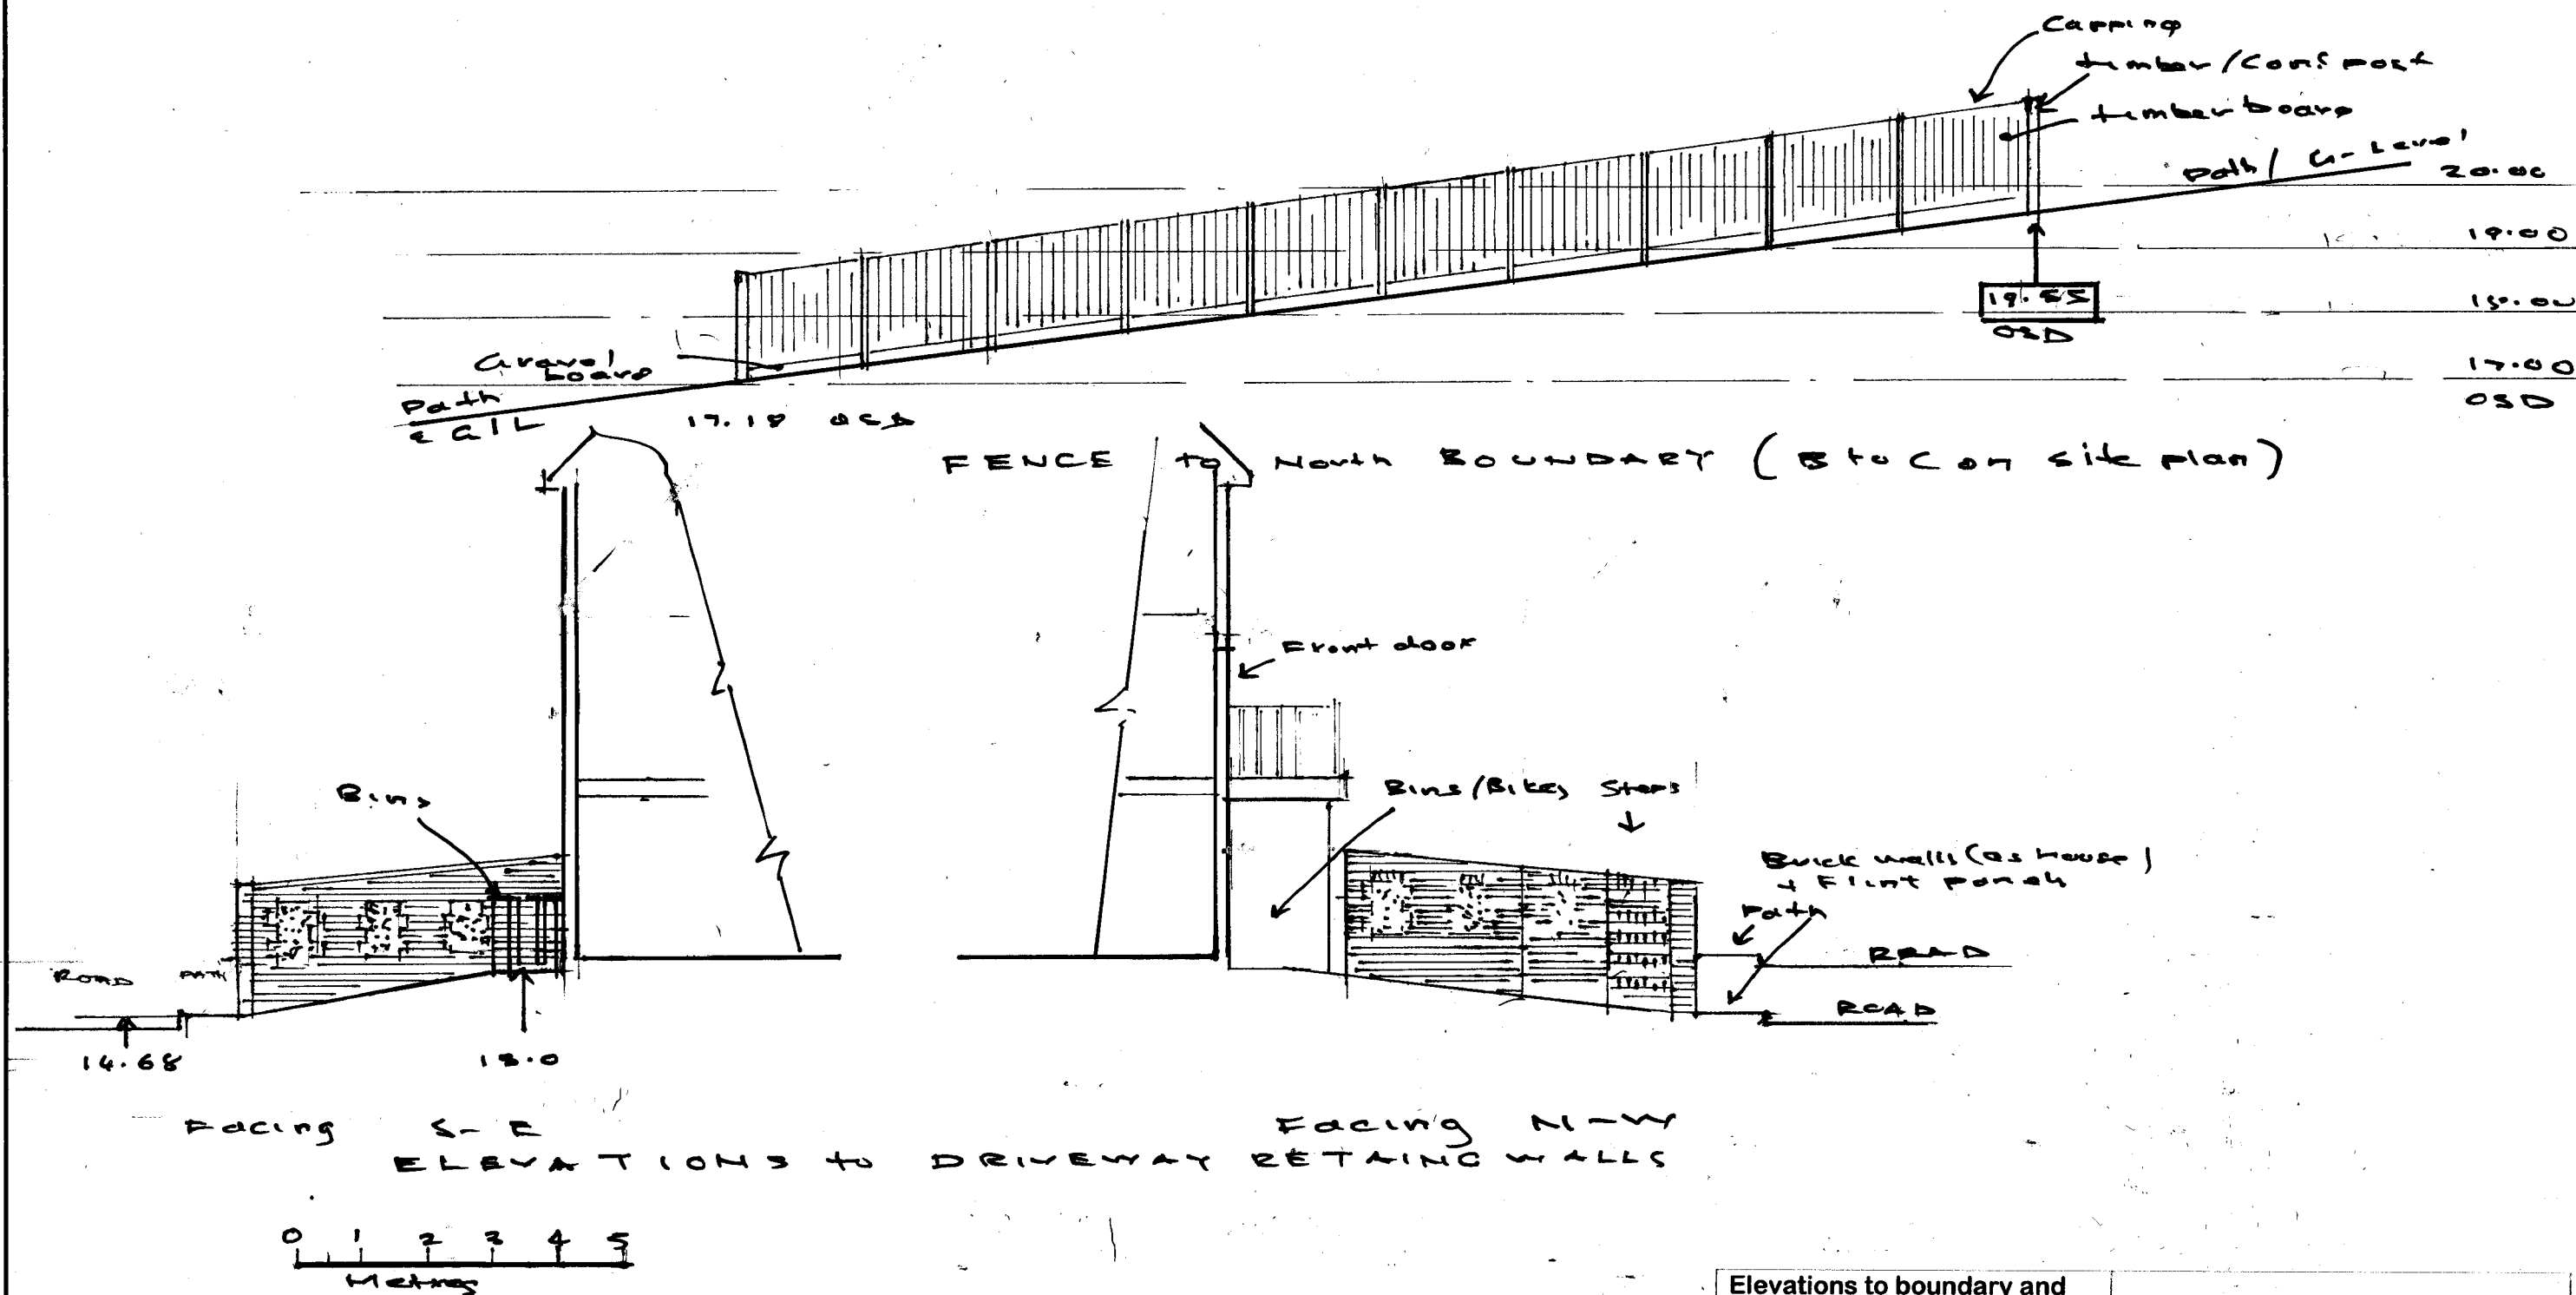

Elevations to boundary and retaining walls and fences		PHILIP J CLAY ARCHITECTURAL DESIGN	
Project: New House plot adjoining Devonshire House College Hill, Steyning		TELEPHONE -01903 815889 phillipclay@sky.com	
CLIENT: Mrs, M Keogh	Scale & plan size	DWG. NO.	P. J. Clay
	1:100 at A3	2358 - 9	Aug 2026