

Any discrepancies are to be reported to Alison Hawkins Architect
Refer to Structural Engineers details for structural design criteria.
This drawing remains the copyright of Alison Hawkins Architect

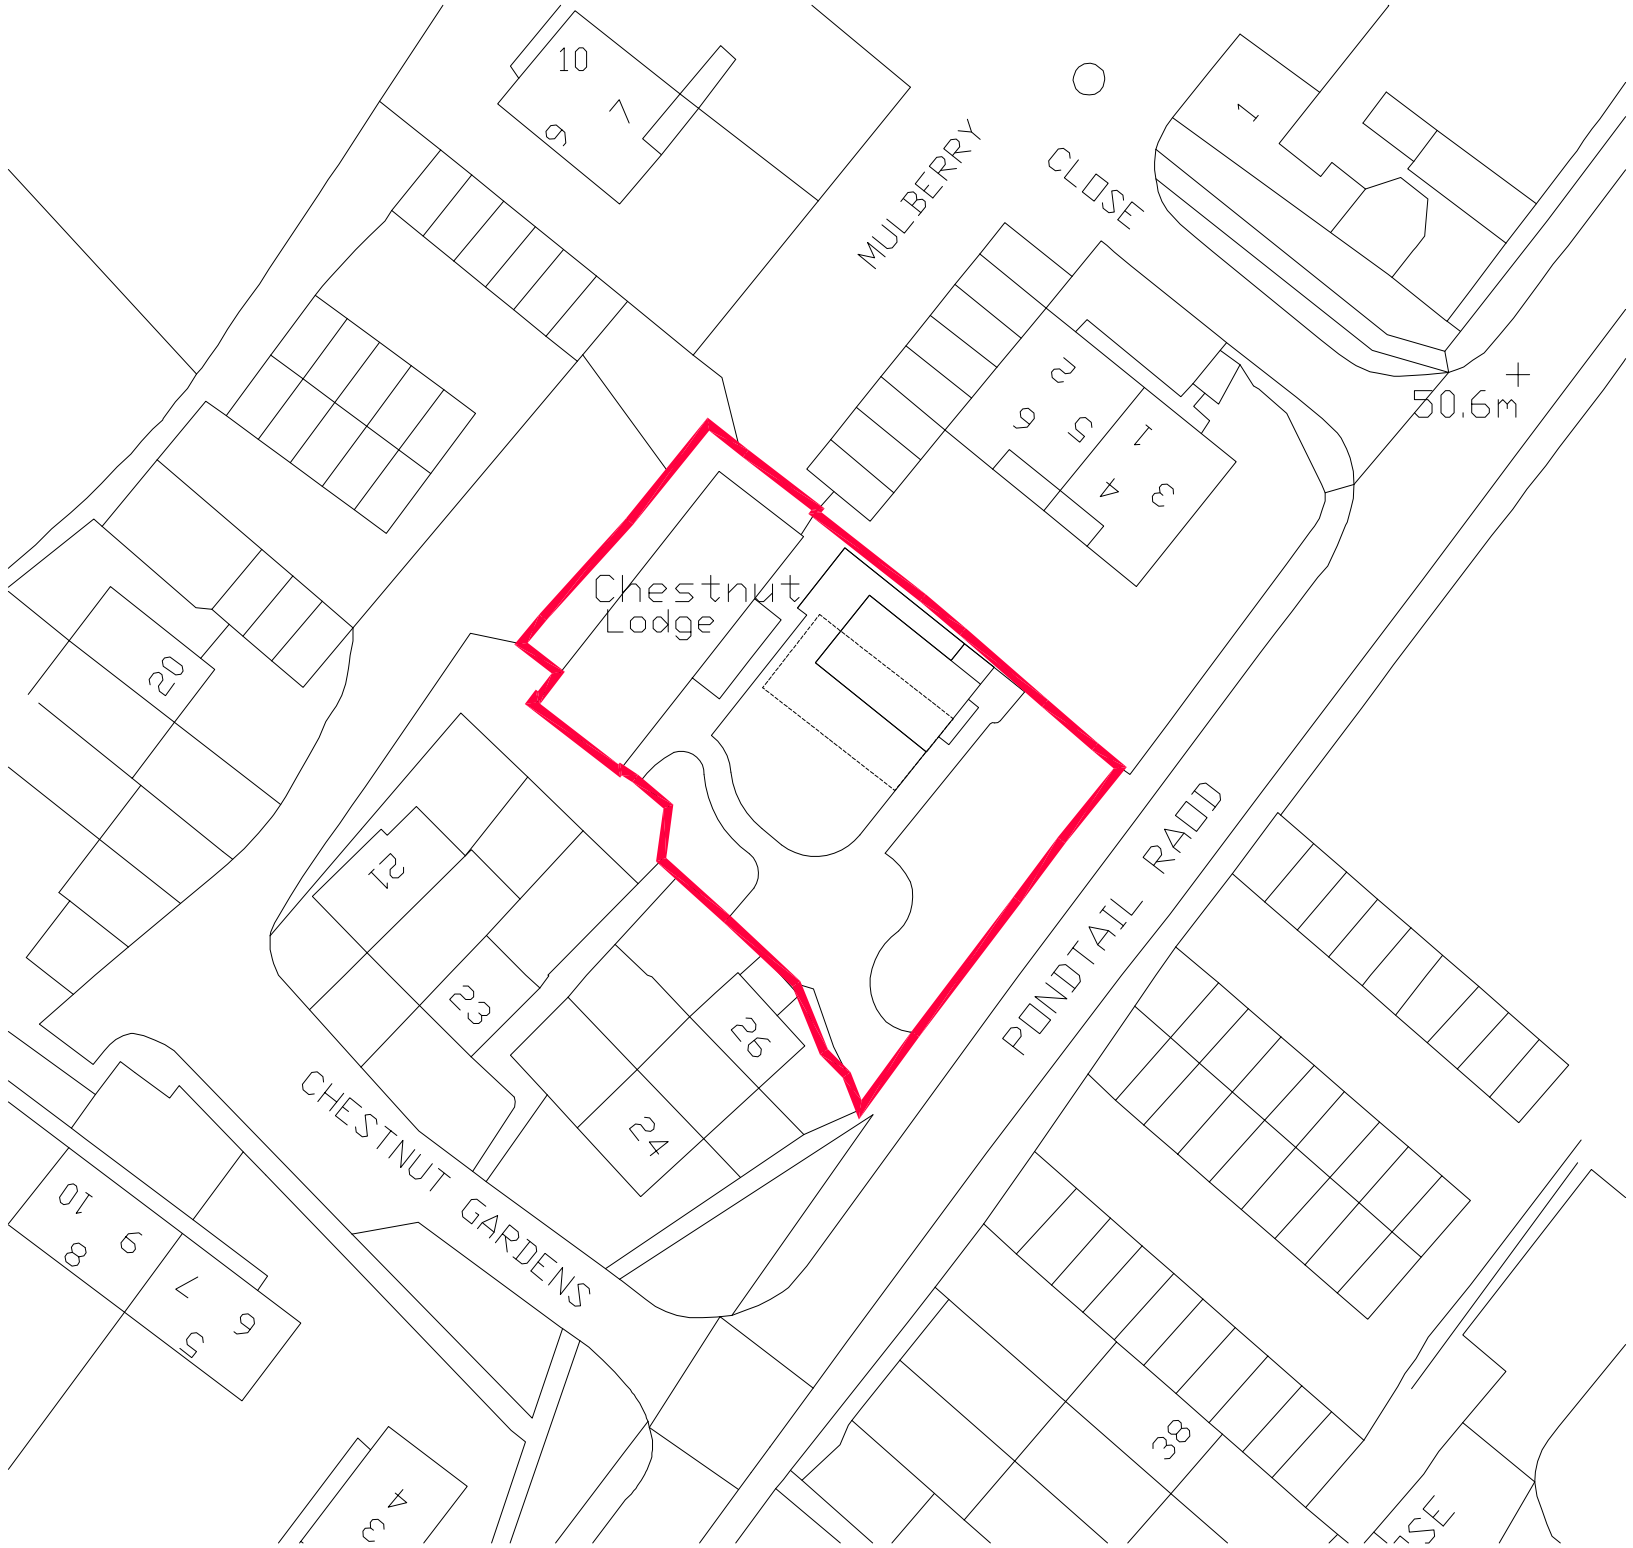

Proposed Block Plan 1:500

1:500 scale bar
-5 0 10 20 50m

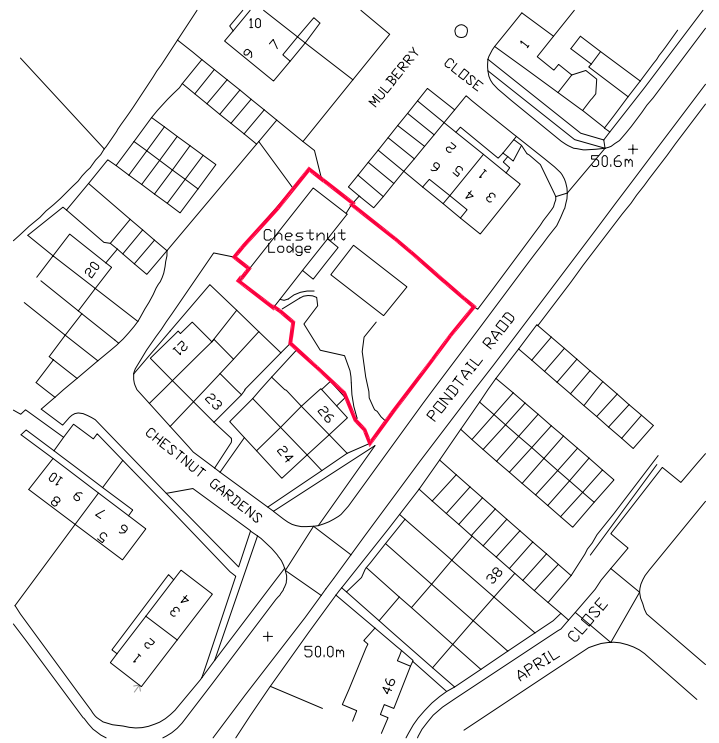

Location Plan 1:1250

1:1250 scale bar
-10 -5 0 10 20 50m

date	rev	revision
-	-	-

date August 26	purpose of issue Planning	**aeh** architect	alison@aeh-architect.com www.aeh-architect.com		
scale 1:1250@A3 1:500	project Location and Block Plans	drawing Chestnut Lodge, Pondtail Rd Horsham, RH12 2NJ	drawing no PL476/10	rev -	