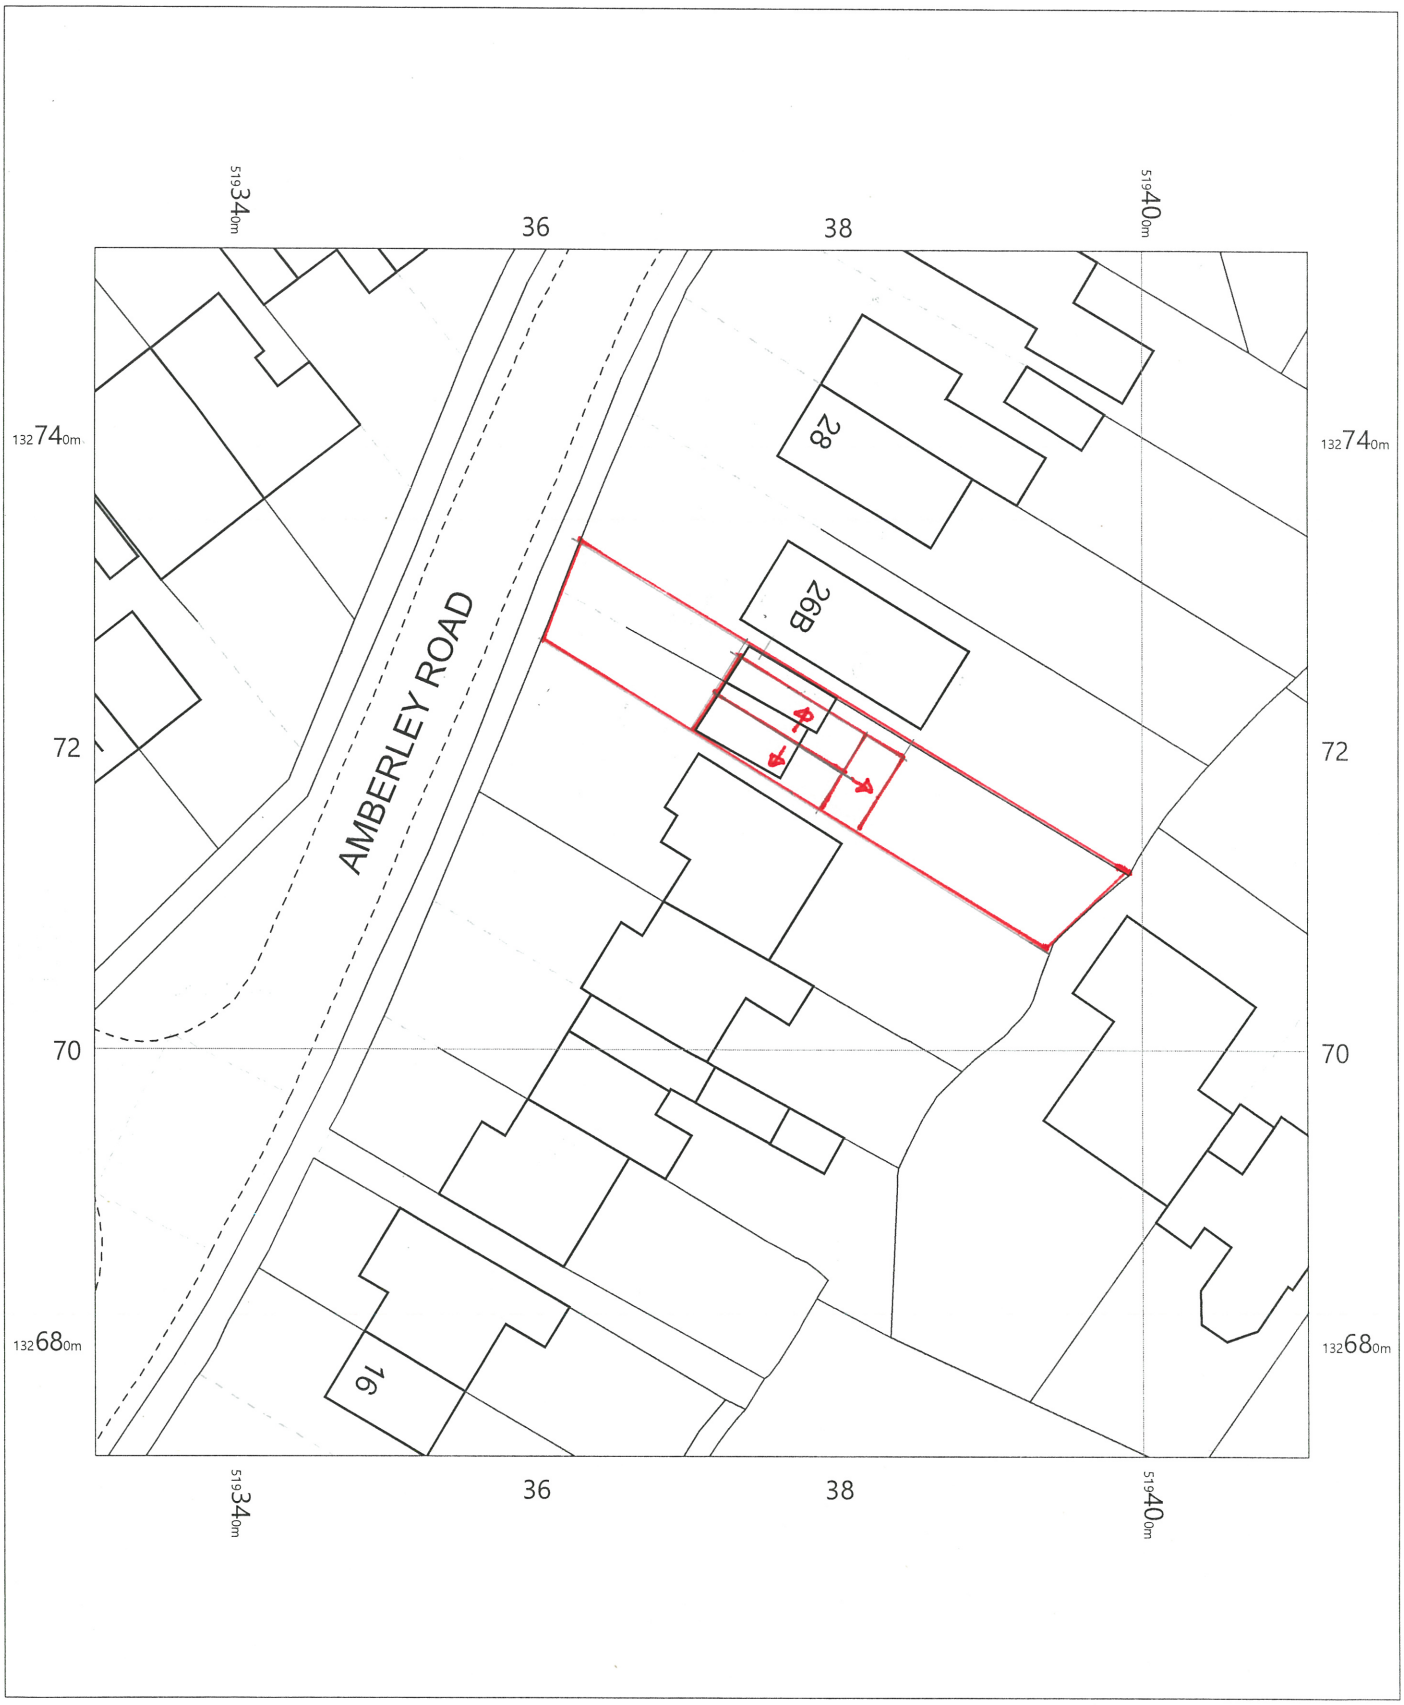


26 Amberley Road
Horsham
West Sussex
RH12 4LN

OS MasterMap 1250/2500/10000 scale
Wednesday, November 18, 2020, ID: BW1-00917942
www.blackwellmapping.co.uk

1:500 scale print at A4, Centre: 519371 E, 132713 N

©Crown Copyright Ordnance Survey. Licence no. 100041041

N

BLACKWELL'S
www.blackwellmapping.co.uk
TEL: 01865 333 677
maps.oxford@blackwell.co.uk