




NOTES:  
1. ALL DIMENSIONS TO BE TAKEN IN PREFERENCE TO SCALE, AND  
2. THIS DRAWING IS TO BE READ IN CONJUNCTION WITH ALL OTHER  
DOCUMENTS RELATING TO THIS PROJECT.  
3. ANY DISCREPANCIES ARE TO BE REFERRED IMMEDIATELY TO THE  
PROJECT DESIGNER.  
4. THIS DRAWING IS COPYRIGHT, AND SHOULD NOT BE USED OR  
REPRODUCED WITHOUT PERMISSION.  
5. IT IS THE CONTRACTOR'S RESPONSIBILITY TO ENSURE COMPLIANCE  
WITH THE BUILDING REGULATIONS.

1:200

Scale bar (m)

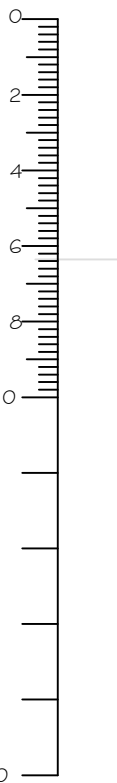

|      |                             |          |
|------|-----------------------------|----------|
| F    | BLUE LINE BOUNDARIES ADDED  | 21.01.26 |
| E    | PROPOSALS AMENDED           | 17.11.25 |
| D    | RED LINE BOUNDARY AMENDED   | 23.07.25 |
| C    | UNIT ENTRANCE DOORS AMENDED | 16.04.25 |
| B    | PROPOSALS AMENDED           | 14.03.25 |
| A    | PROPOSALS AMENDED           | 20.08.24 |
| REV. | DESCRIPTION                 | DATE     |

**PROJECT**  
NEW HOUSE FARM,  
OLD CRAWLEY ROAD,  
FAYGATE, HORSHAM,  
W. SUSSEX RH12 4RU

**DRAWING TITLE**  
NEW COMMERCIAL UNITS  
PROPOSED SITE LAYOUT PLAN



Unit 3b Woodhorn Business Centre  
Woodhorn Lane  
Oving Chichester  
West Sussex PO20 2BX  
Tel 01243 774764  
www.sloaneandbrown.co.uk

SCALE 1:200 @A1  
DRAWN BY SKW  
DATE JULY '24

REV. F