

Legend

UKHab Proposed

- Modified grassland
- Developed land; sealed surface
- Developed land; sealed surface (Buildings)

- Native hedgerow
- Species-rich native hedgerow
- Proposed individual rural trees

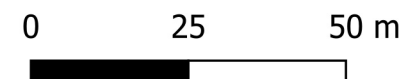
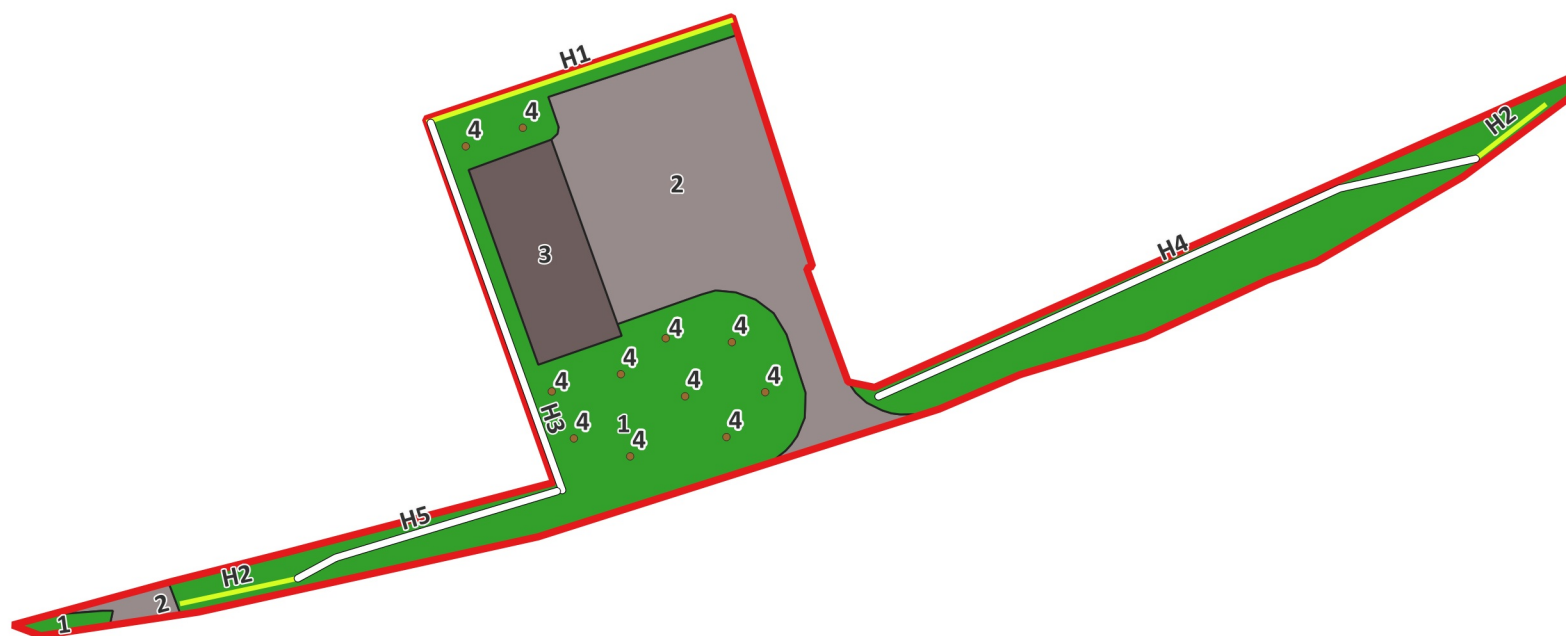


Figure Title:		
BNG Proposed Habitat Plan		
Client/ Project Reference:		
Robert Walton C-NJA-061		
Figure number:	Revision:	Scale at A4:
2	1	1:1100
Cartographer:	Date drawn:	Approver:
AM	05/01/2026	HB